COUNTY	PROJECT NUMBER	SHEET NO.	TOTAL SHEETS
TIFT	NHS00-0000-00(765)	163	362

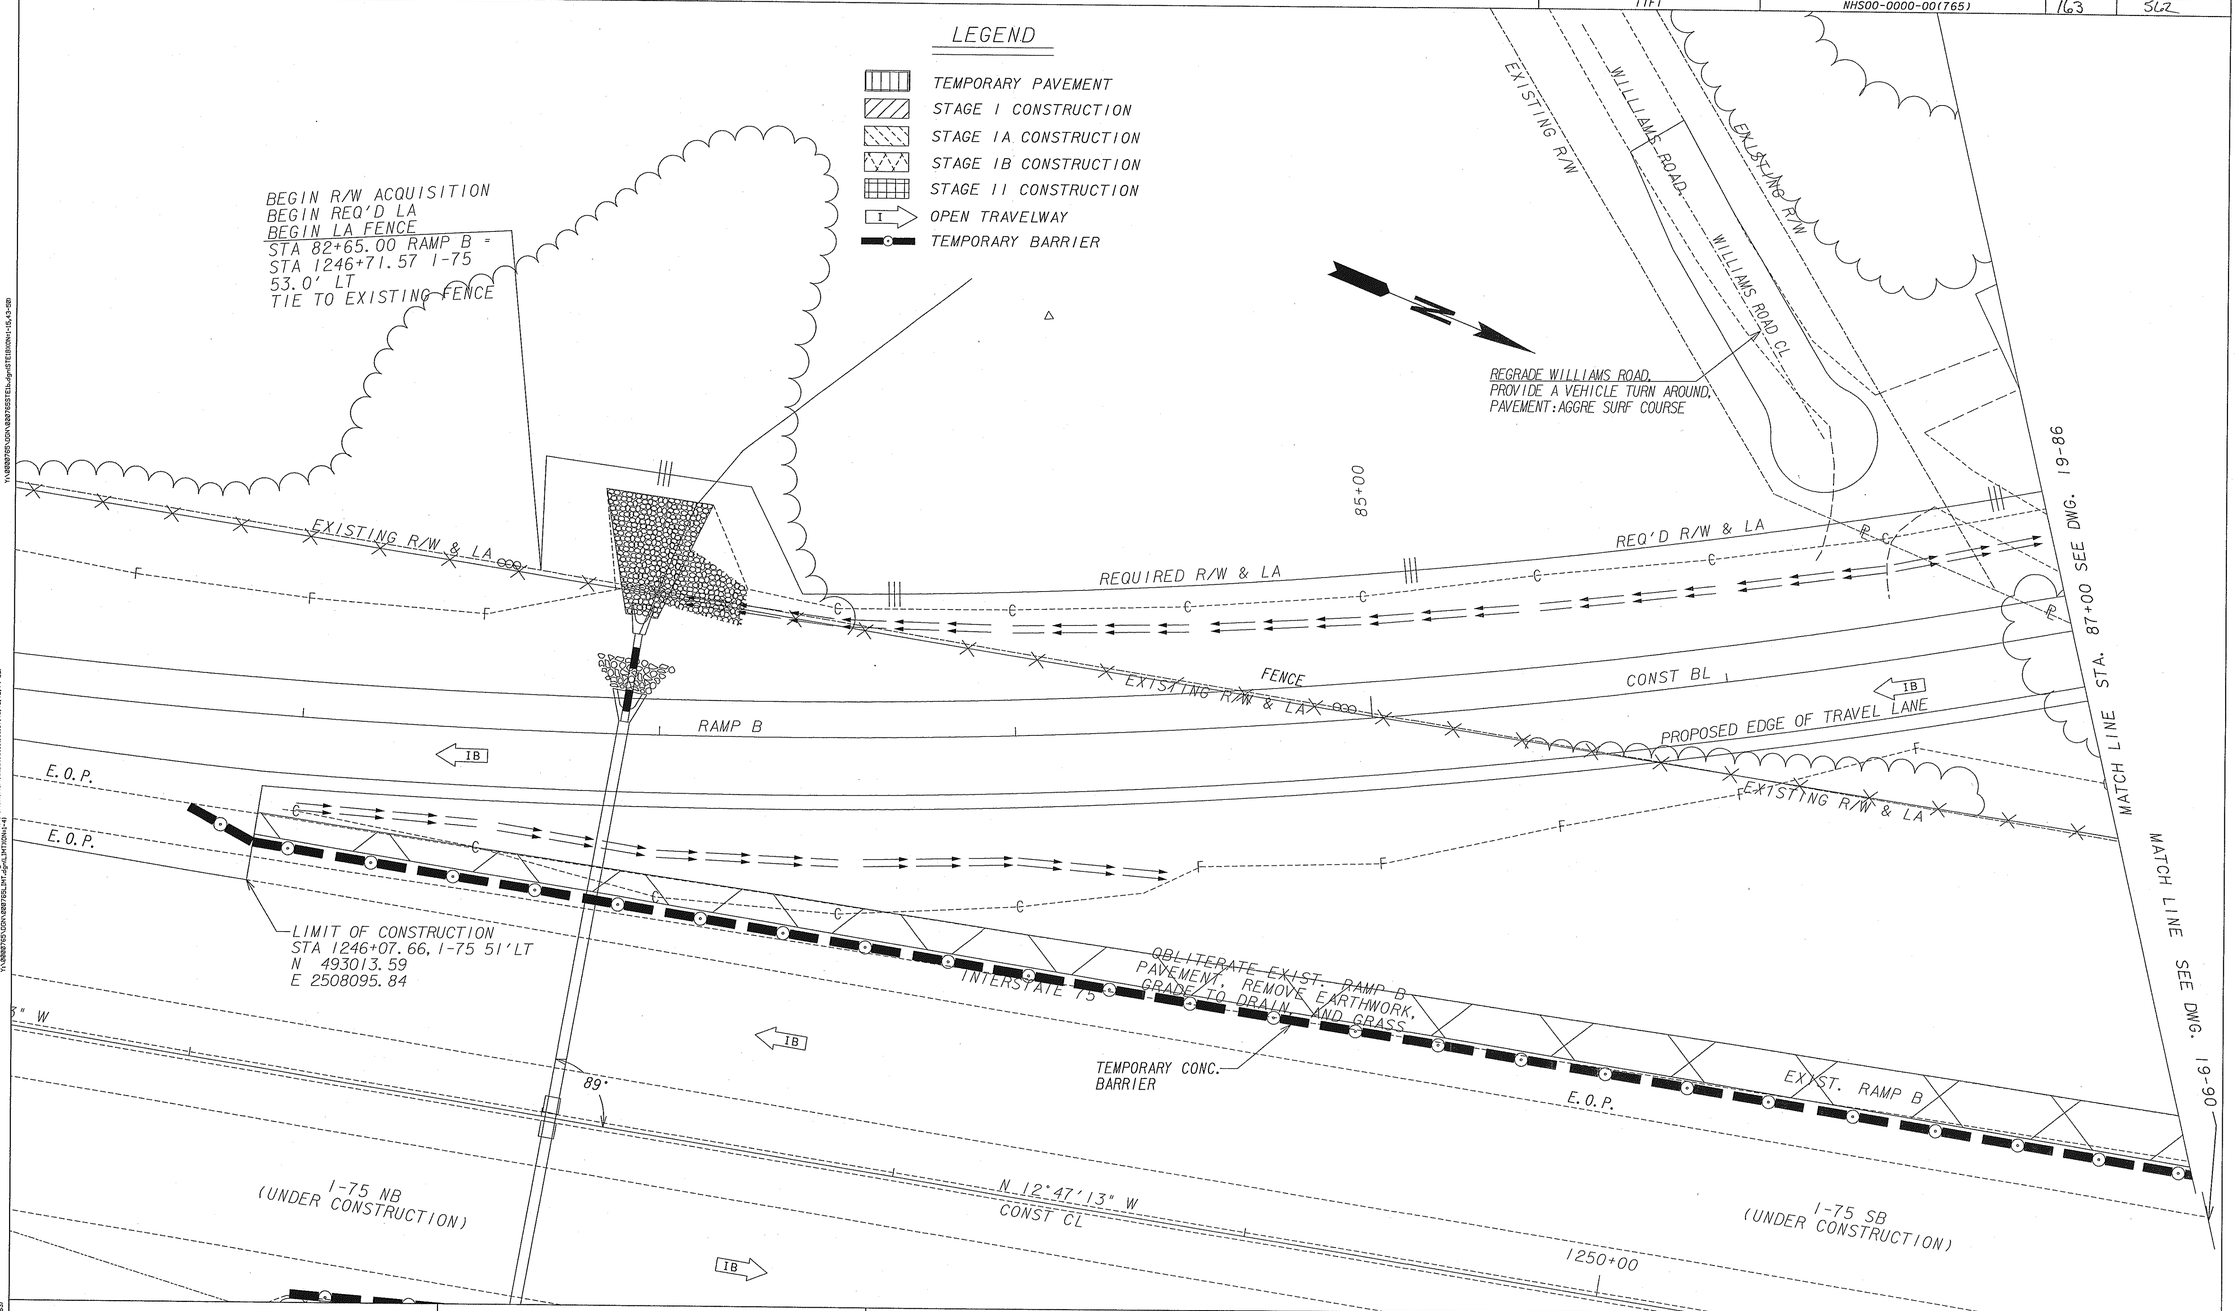

STAGE IB

PLANS PREPARED AND SUBMITTED BY:

AEI

Branch Offices
65 Aberdeen Drive
Glasgow, KY 42141
(270) 651-7220

2500 Nelson Miller Parkway
Louisville, KY 40223
(502) 245-3813

1834 White Circle, Suite 101
Marietta, GA 30066
(770) 421-8422

AMERICAN ENGINEERS, INC.
www.aei.us
PROFESSIONAL ENGINEERING
DESIGN CONSULTANT

SCALE IN FEET
0 20 40 80

REVISION DATES		

STATE OF GEORGIA
DEPARTMENT OF TRANSPORTATION
OFFICE: PROGRAM DELIVERY

CONSTRUCTION STAGING
PLAN-RAMP B

NHS00-0000-00(765)
P. I. 0000765

DRAWING No. 19-85