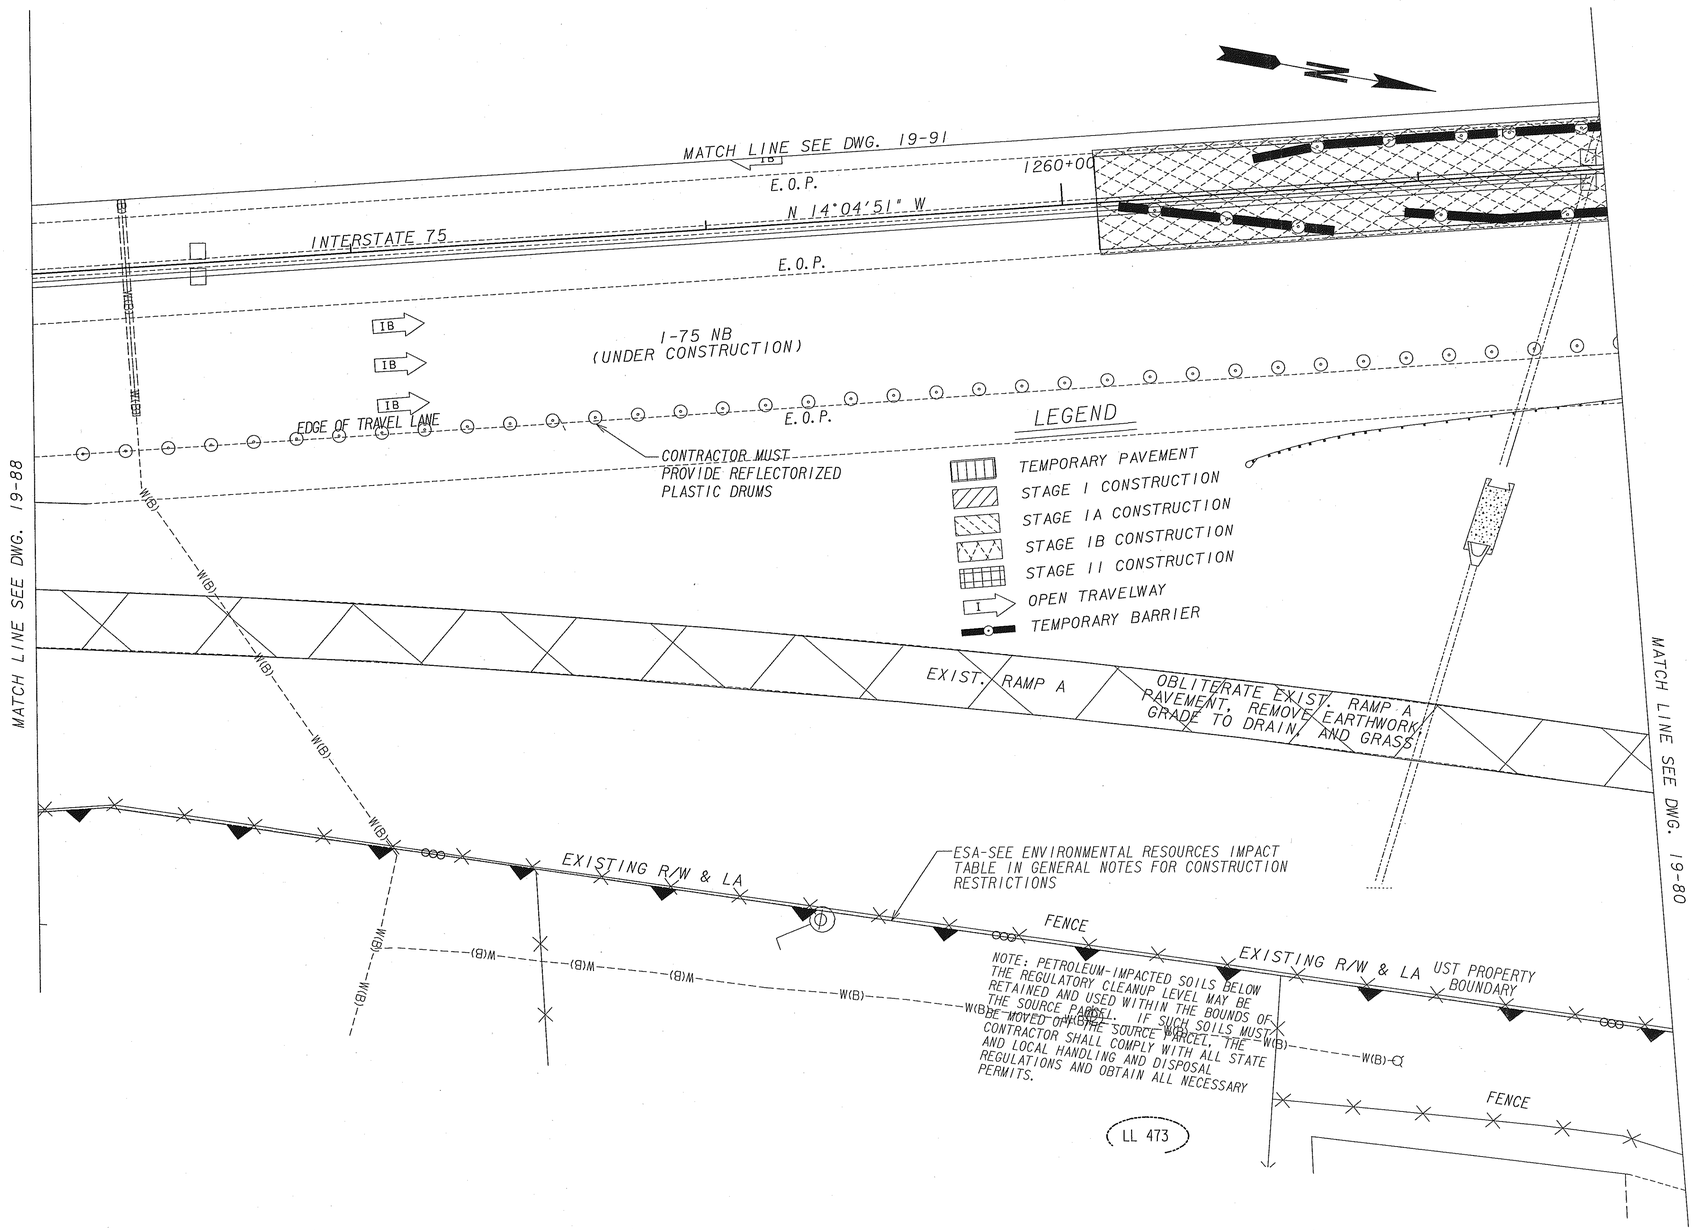

STAGE IB

PLANS PREPARED AND SUBMITTED BY:

AEI

Branch Offices

65 Aberdeen Drive
Glasgow, KY 42141
(270) 651-7220

1634 White Circle, Suite 101
Marietta, GA 30066
(770) 421-8422

2500 Nelson Miller Parkway
Louisville, KY 40223
(502) 245-383

AMERICAN ENGINEERS, INC.
www.aei.co

PROFESSIONAL ENGINEERING

DESIGN CONSULTANT

SCALE IN FEET

0 20 40 80

REVISION DATES		

STATE OF GEORGIA
DEPARTMENT OF TRANSPORTATION

OFFICE: PROGRAM DELIVERY

CONSTRUCTION STAGING
PLAN-RAMP A

NHS00-0000-00(765)
P. I. 0000765

DRAWING No.
19-89

1/5/2009 GPLN

y:\0000765\dgn\000765st89.dgn 3/1/2011 5:10:59 PM