COUNTY	PROJECT NUMBER	SHEET NO.	TOTAL SHEETS
TIFT	NHS00-0000-00(765)	188	562

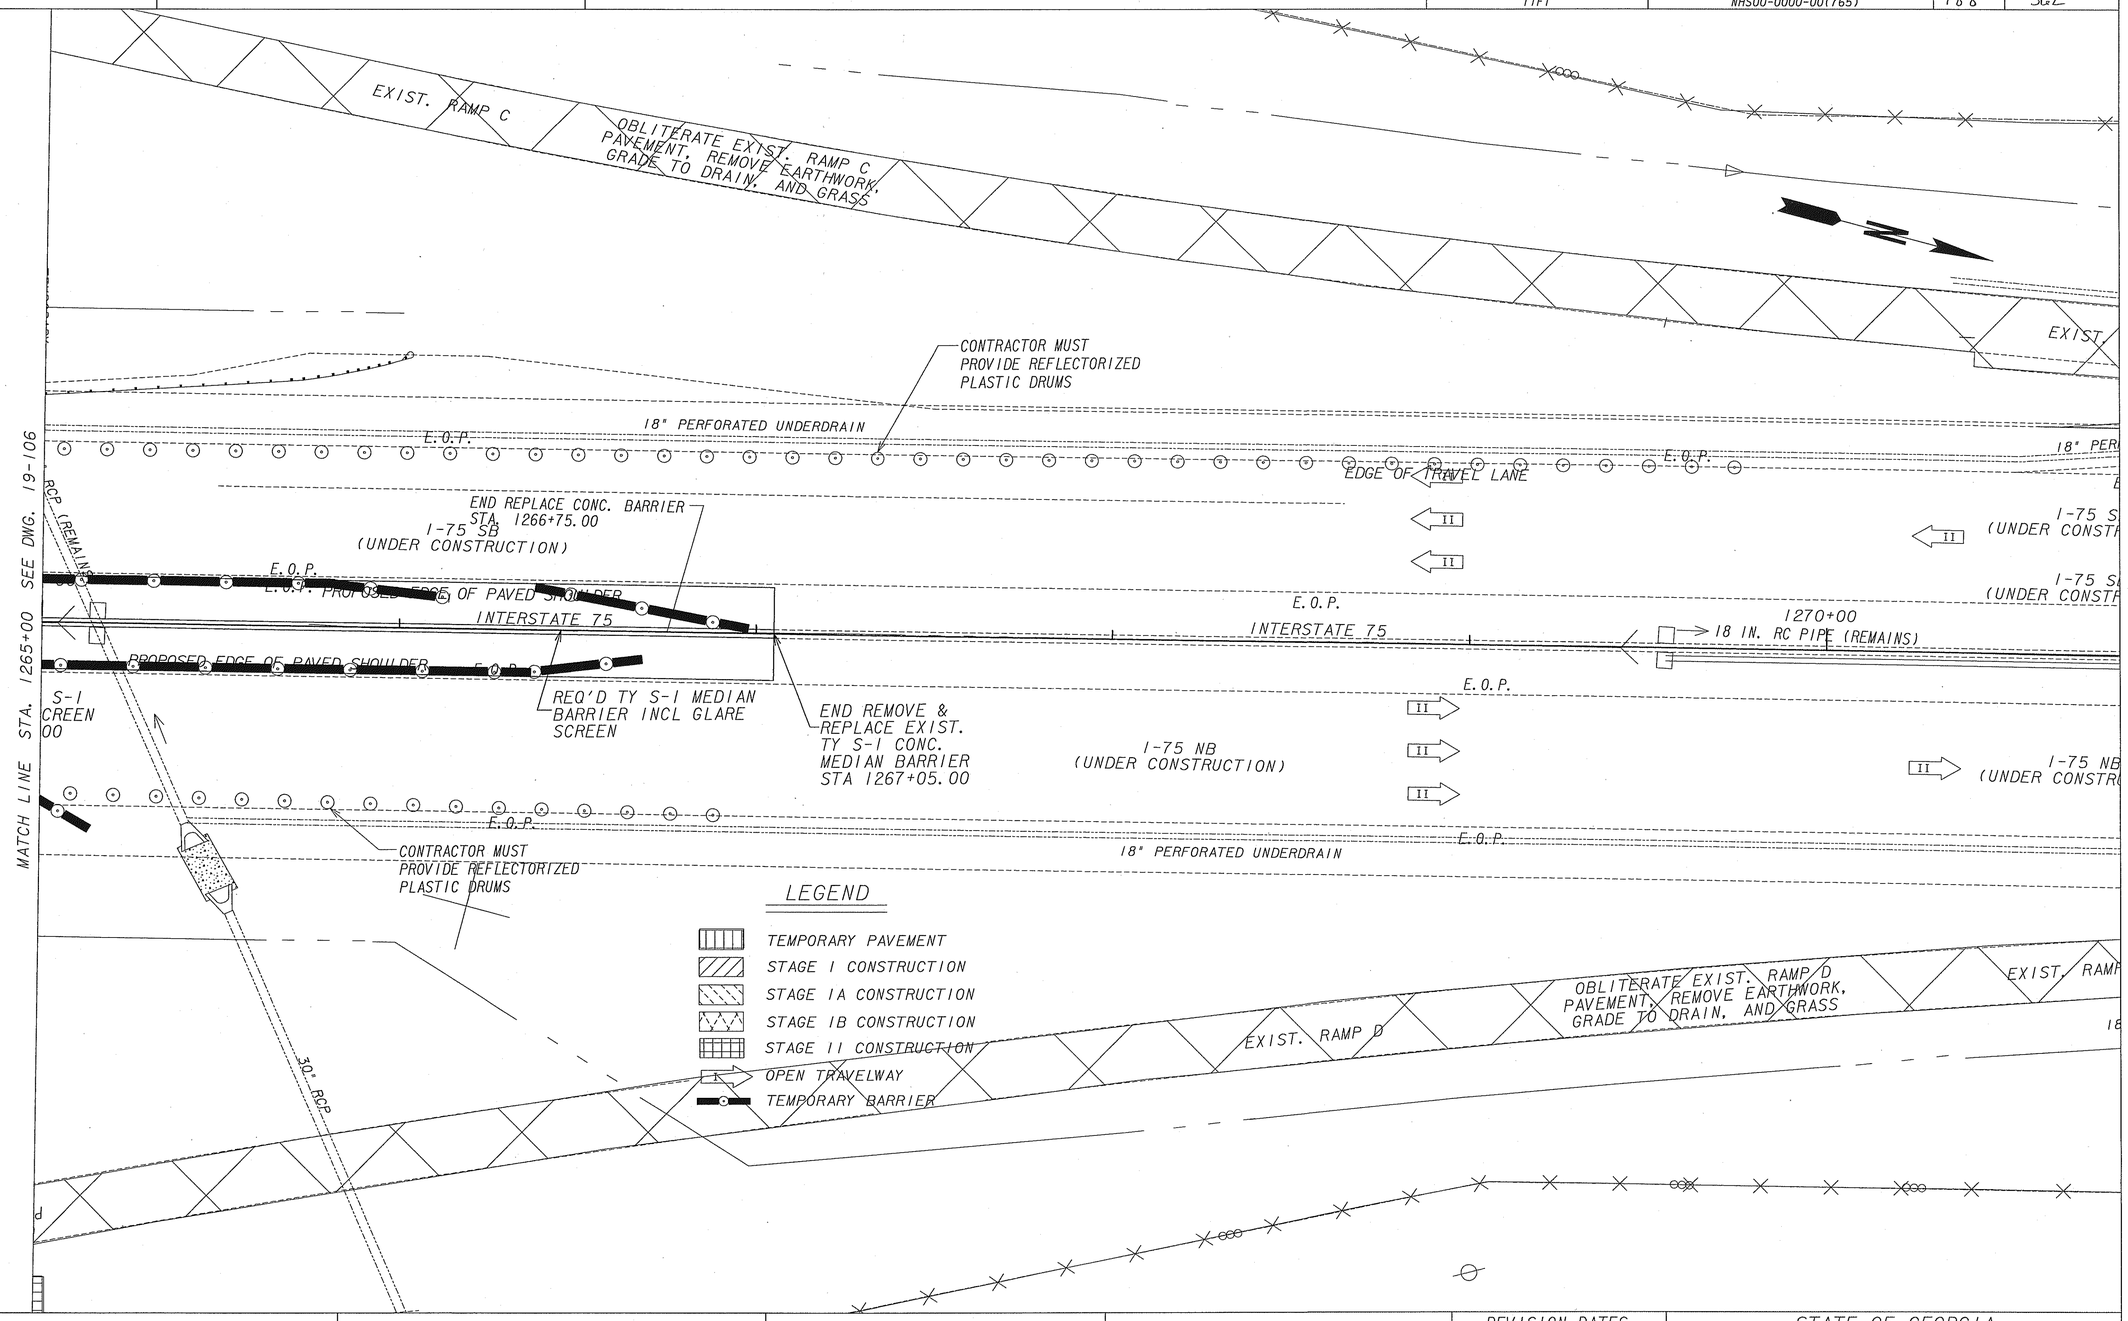

STAGE II

PLANS PREPARED AND SUBMITTED BY:

AEI — AMERICAN ENGINEERS, INC.
www.aei.cc
Branch Offices
65 Aberdeen Drive, Glasgow, KY 42141, (270) 651-7220
1634 White Circle, Suite 101, Marietta, GA 30066, (770) 426-8422
2500 Nelson Miller Parkway, Louisville, KY 40223, (502) 245-3383
PROFESSIONAL ENGINEERING
DESIGN CONSULTANT

SCALE IN FEET: 0 20 40 80

REVISION DATES

STATE OF GEORGIA
DEPARTMENT OF TRANSPORTATION
OFFICE: PROGRAM DELIVERY

CONSTRUCTION STAGING PLAN

NHS00-0000-00(765)
P. I. 0000765

DRAWING No. 19-110

GPLN

y:\0000765\dgn\000765st110.dgn 3/1/2011 5:11:35 PM