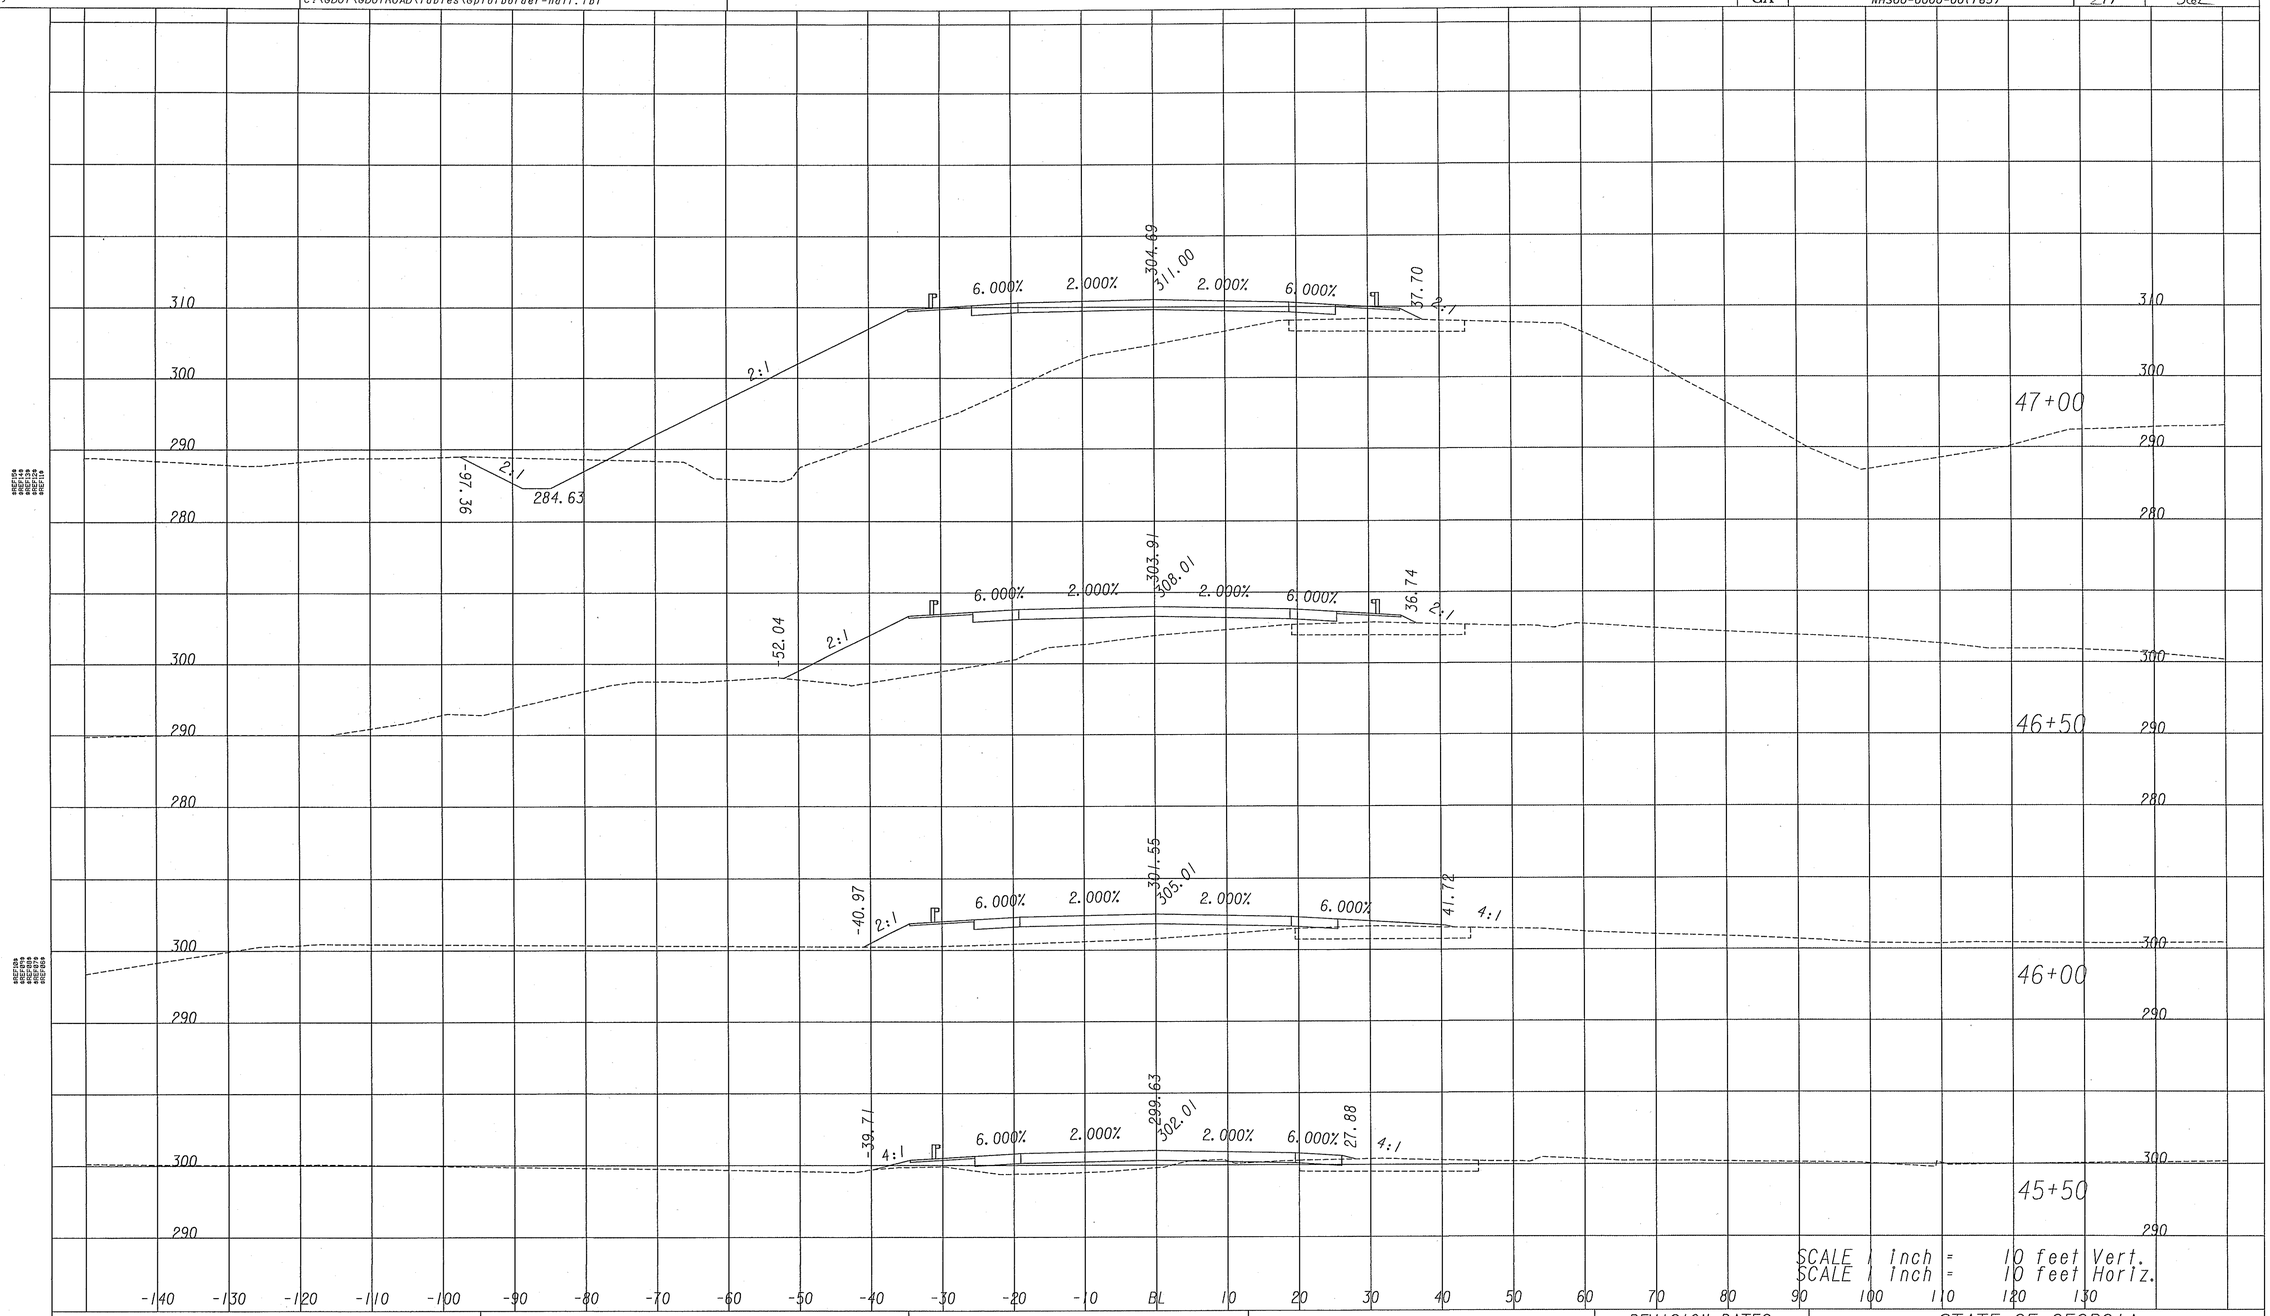

PLANS PREPARED AND SUBMITTED BY:

AEI

AMERICAN ENGINEERS, INC.
www.aei.co

1634 White Circle, Suite 101
Marietta, GA 30066
(770) 421-8422

PROFESSIONAL ENGINEERING

SCALES:
VERTICAL 1" = 10'
HORIZONTAL 1" = 10'

REVISION DATES

STATE OF GEORGIA
DEPARTMENT OF TRANSPORTATION
OFFICE: PROGRAM DELIVERY

CROSS SECTIONS

CR 418/OMEGA-ELDORADO ROAD

DRAWING No.
23-04