STATE	PROJECT NUMBER	SHEET NO.	TOTAL SHEETS
GA	NHS00-0000-00(765)	232	502

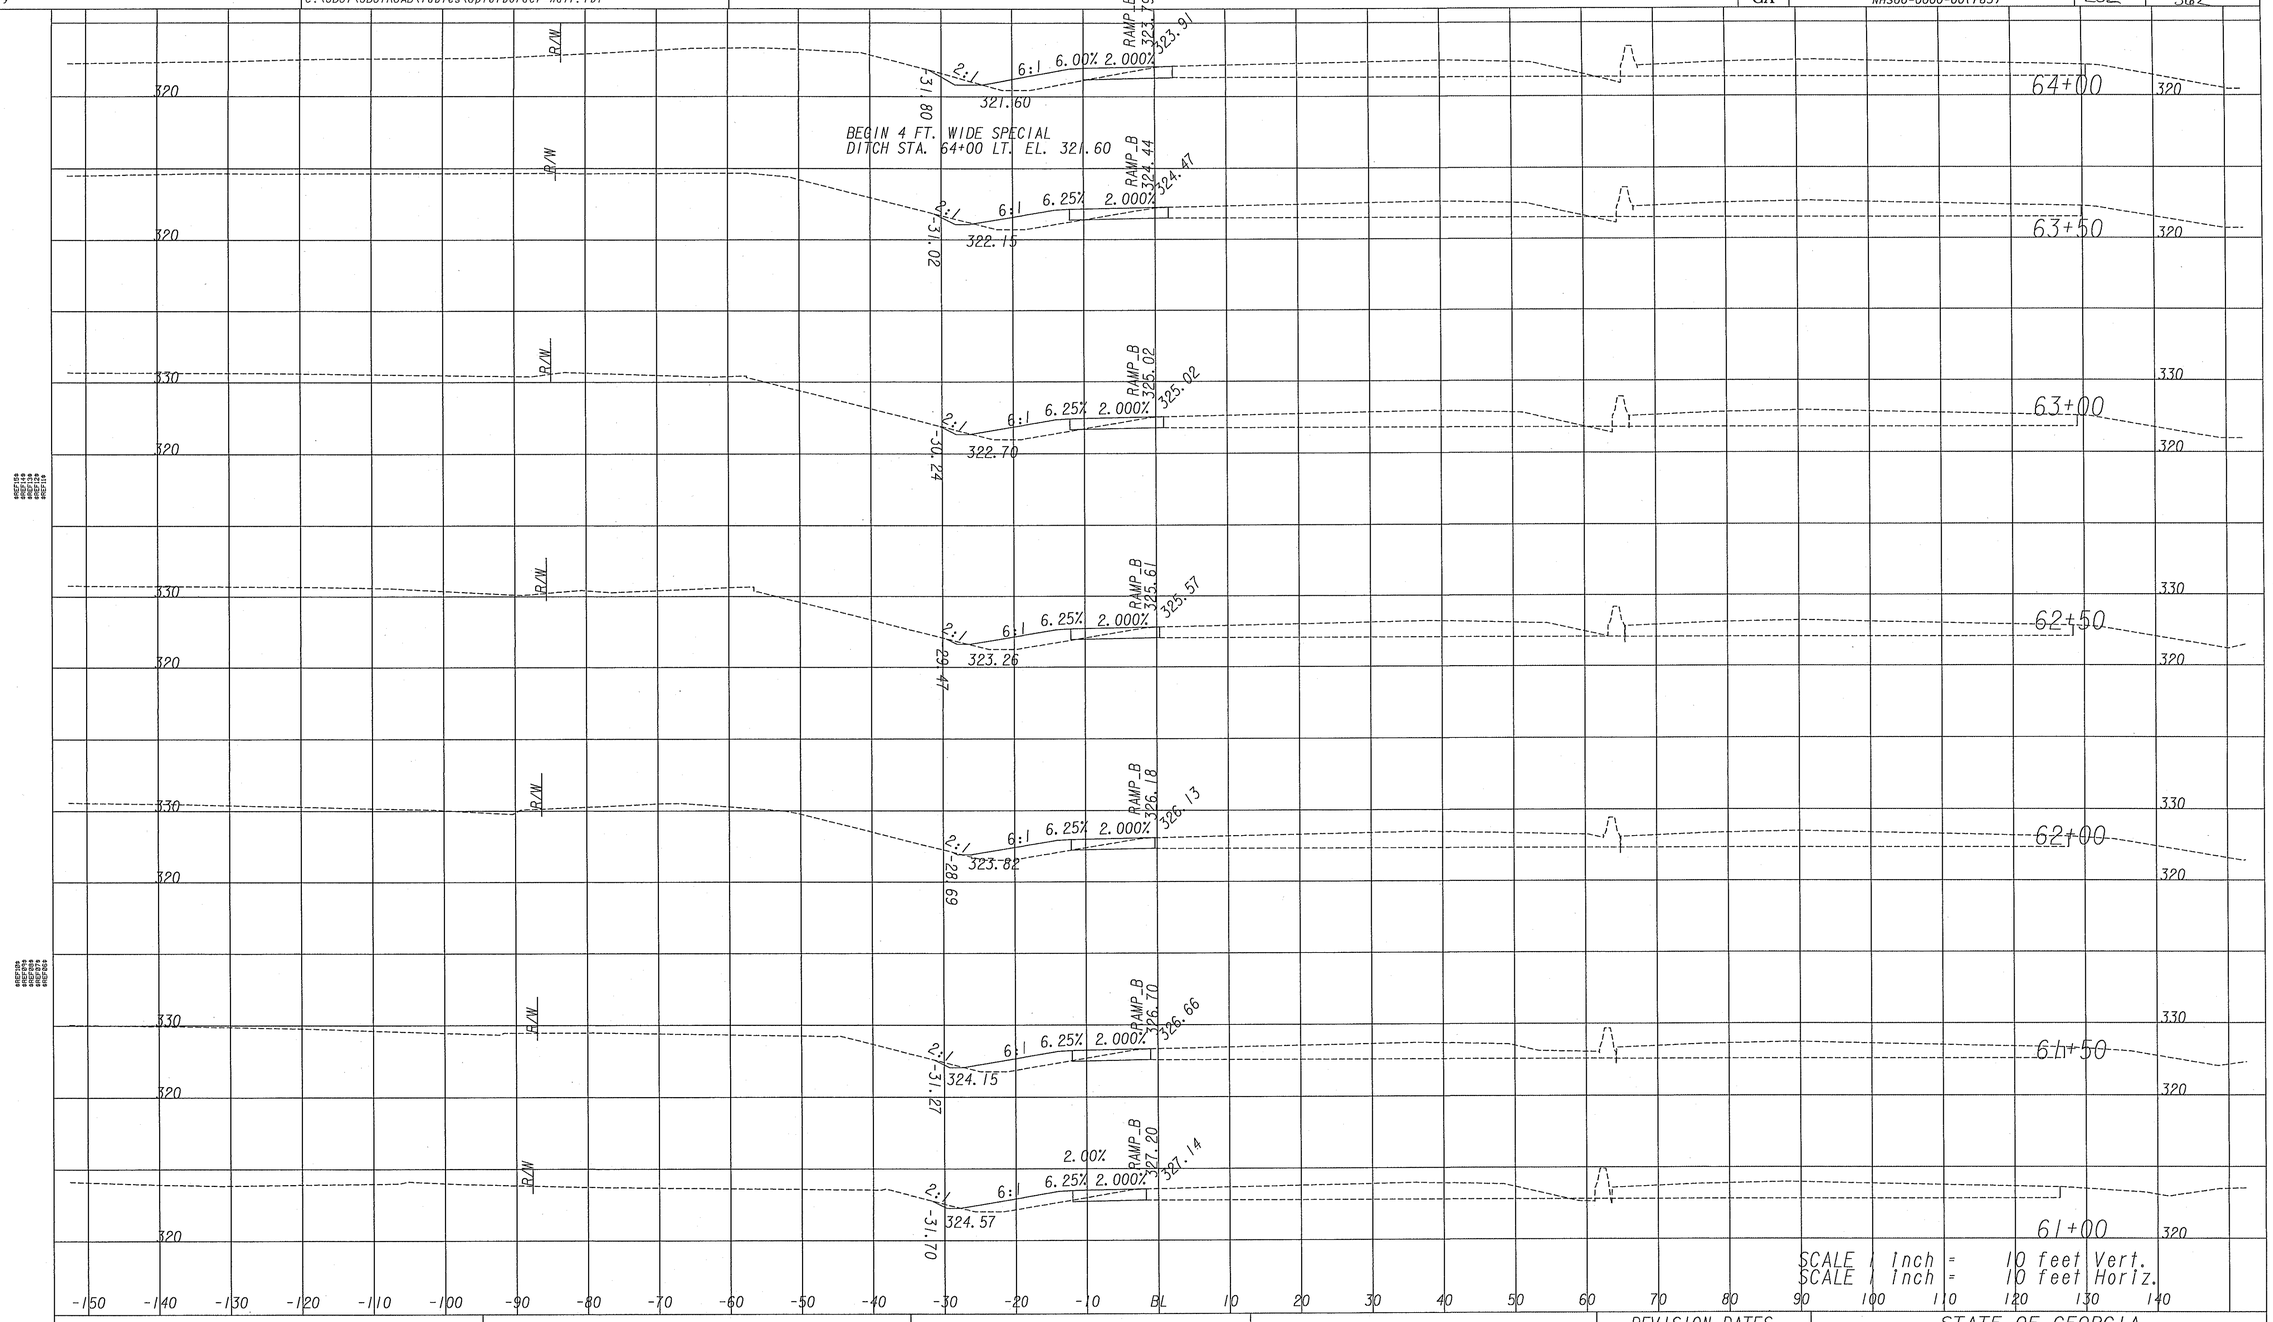

PLANS PREPARED AND SUBMITTED BY:

AEI

1634 White Circle, Suite 101
Marietta, GA 30066
(770) 421-8422

AMERICAN ENGINEERS, INC.
www.aei.cc
PROFESSIONAL ENGINEERING

SCALES:
VERTICAL 1" = 10'
HORIZONTAL 1" = 10'

REVISION DATES

STATE OF GEORGIA
DEPARTMENT OF TRANSPORTATION
OFFICE: PROGRAM DELIVERY
CROSS SECTIONS

RAMP B

DRAWING No.
23-25

3/1/2007 SUKSEW