3/1/2011 1:12:56 PM
USER:mklmberly

Plot file
C:\GDOT\GDOTROAD\tables\Gplotborder-half.tbl

y:\0000765\dgn\000765xs03.dgn(ON=1-9, 11-18, 20, 21, 23-42, 44-63))

STATE	PROJECT NUMBER	SHEET NO.	TOTAL SHEETS
GA	NHS00-0000-00(765)	24b	562

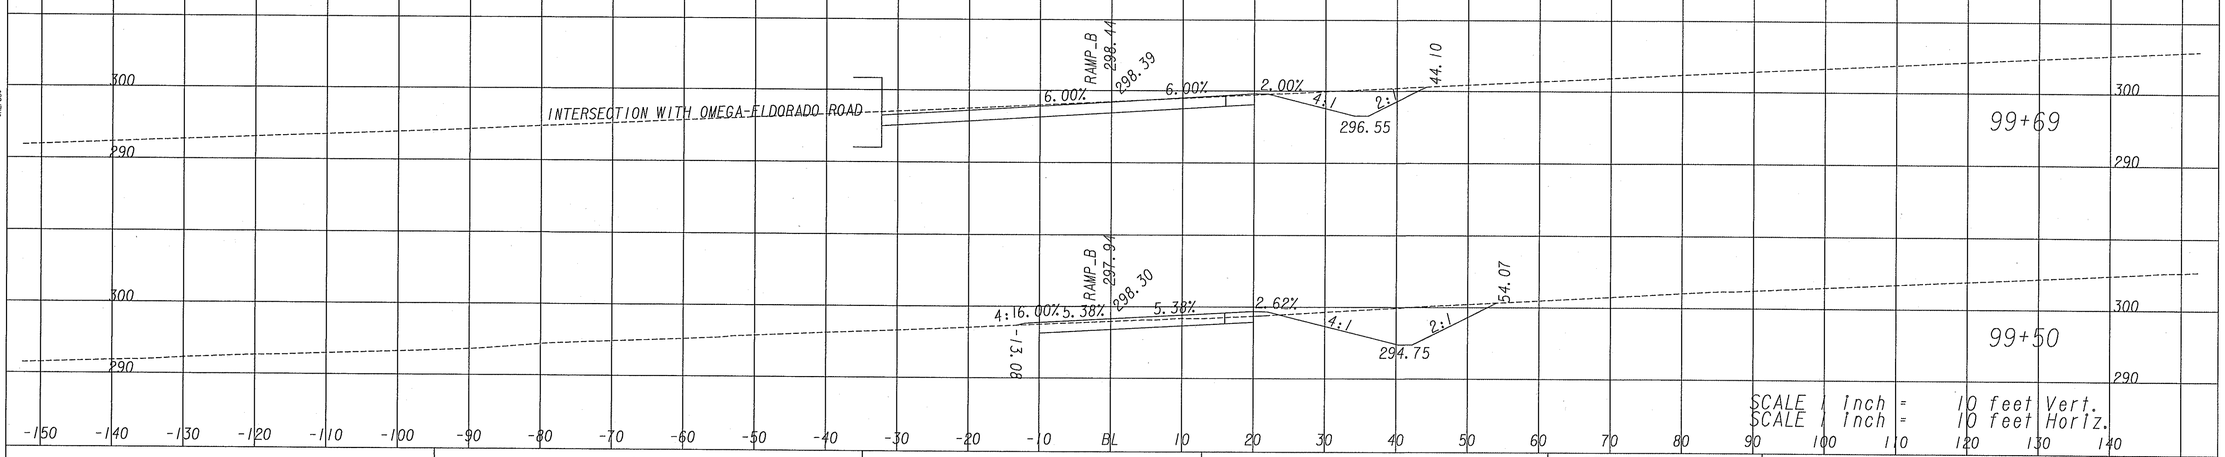

PLANS PREPARED AND SUBMITTED BY:

AEI
1634 White Circle, Suite 101
Marietta, GA 30066
(770) 421-8422

AMERICAN ENGINEERS, INC.
www.aei.cc
PROFESSIONAL ENGINEERING

SCALES:
VERTICAL 1" = 10'
HORIZONTAL 1" = 10'

REVISION DATES

STATE OF GEORGIA
DEPARTMENT OF TRANSPORTATION
OFFICE: PROGRAM DELIVERY
CROSS SECTIONS

RAMP B

DRAWING No.
23-39

3/1/2007 SUXSEW

y:\0000765\dgn\000765xs03.dgn 3/1/2011 1:12:56 PM