NOTE: NO UTILITIES FOUND WITHIN THE LIMITS OF STUDY (LOS) IN THIS AREA DURING SUE INVESTIGATION

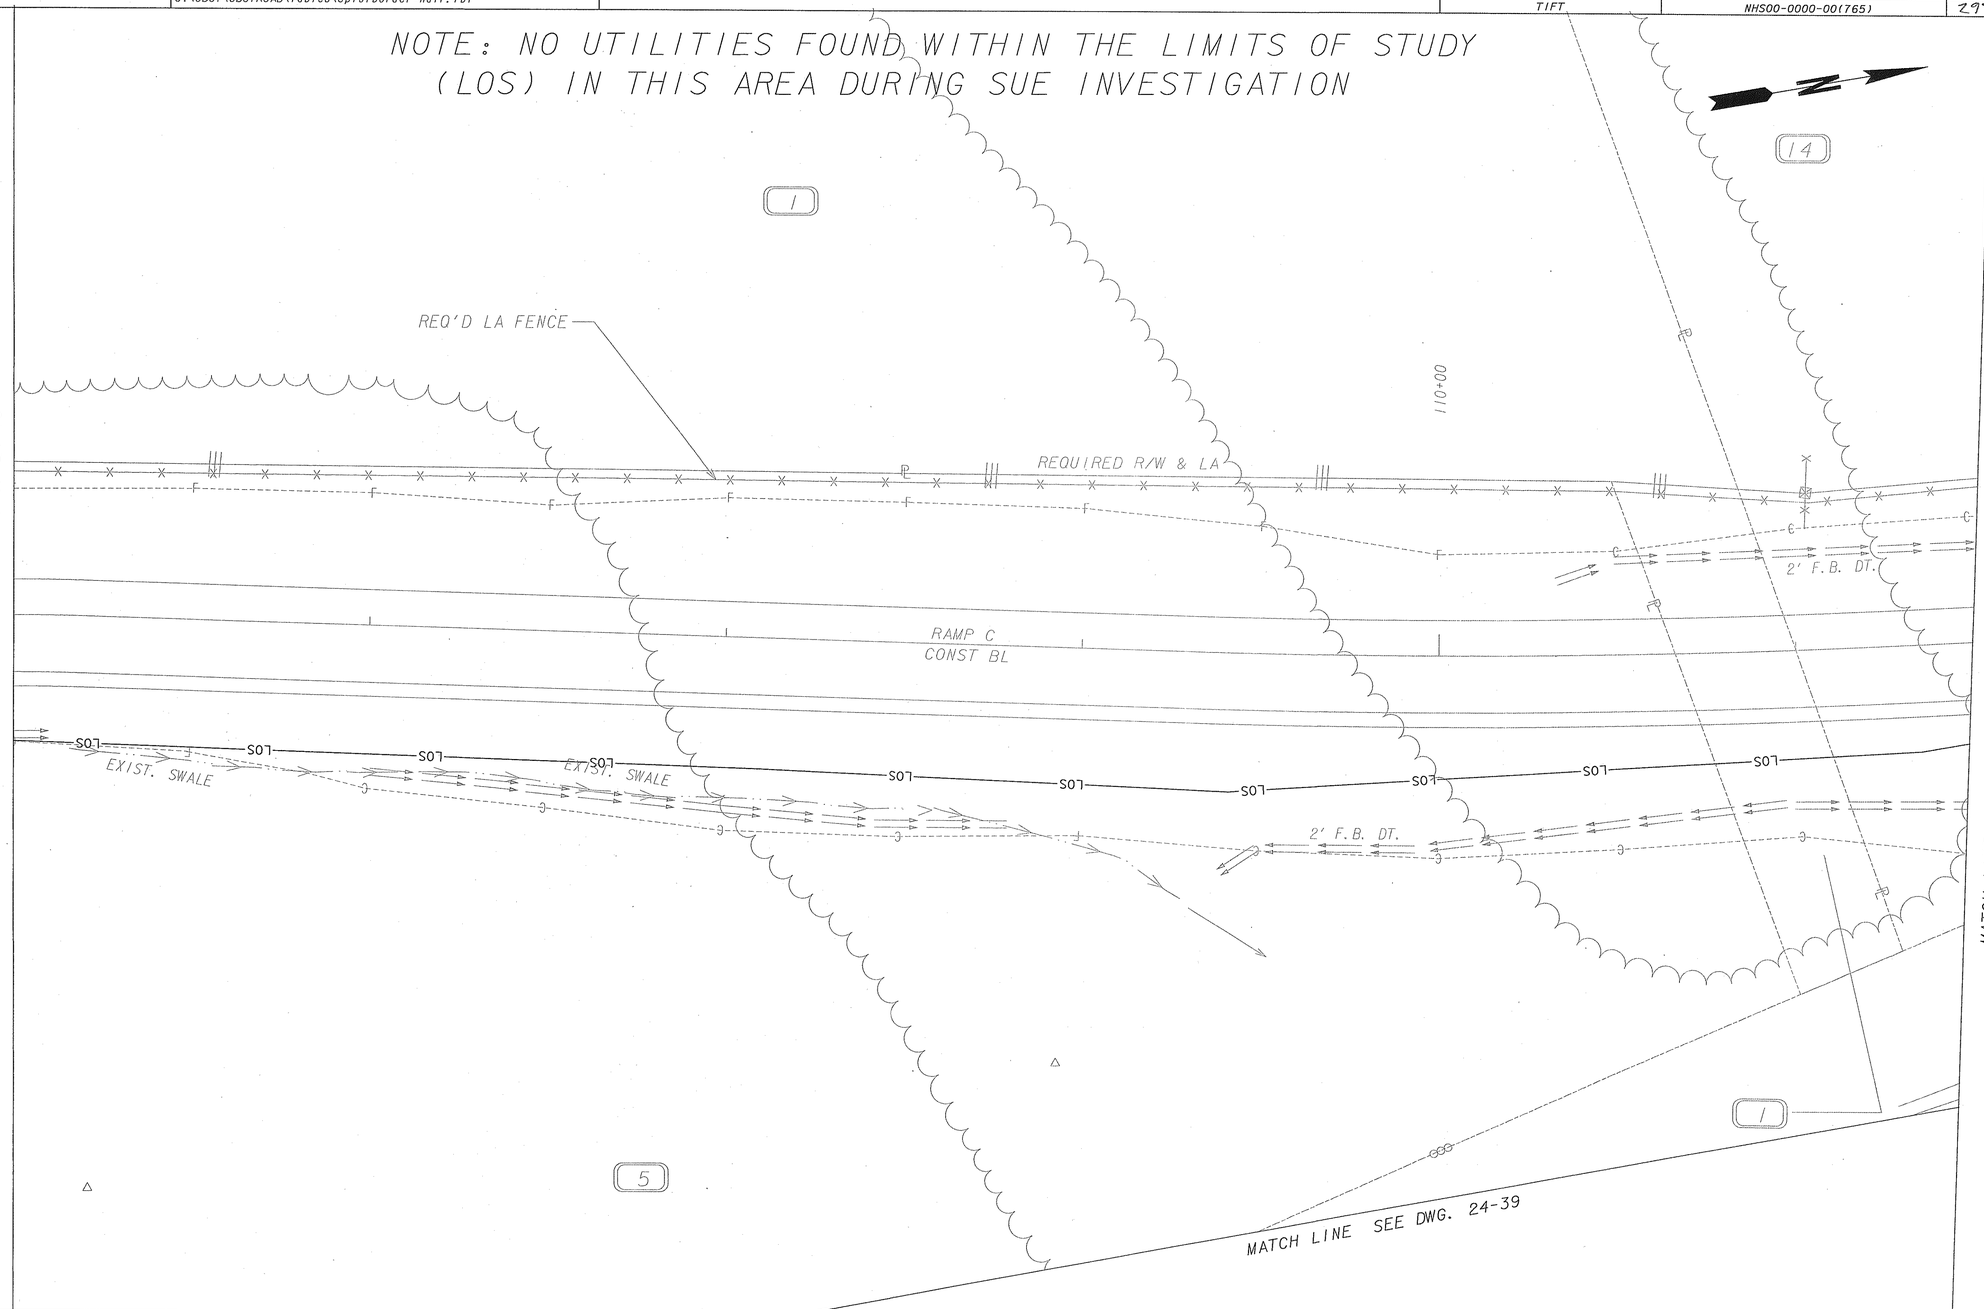

PROPERTY AND EXISTING R/W LINE	P
REQUIRED R/W LINE	
CONSTRUCTION LIMITS	C F
EASEMENT FOR CONSTR. & MAINTENANCE OF SLOPES	
EASEMENT FOR CONSTR. OF SLOPES	
EASEMENT FOR CONSTR. OF DRIVES	

BEGIN LIMIT OF ACCESS.....BLA
END LIMIT OF ACCESS.....ELA
LIMIT OF ACCESS
REQUIRED R/W & LIMIT OF ACCESS

PHOENIX SOLUTIONS, INC.
2309 HWY 81, SUITE B
LOGANVILLE, GEORGIA
(770)466-0466 FAX (770)466-0471

AEI
1634 White Circle, Suite 101
Marietta, GA 30066
(770) 421-8422
www.aei.cc

SCALE IN FEET
0 20 40 80

REVISION DATES

STATE OF GEORGIA
DEPARTMENT OF TRANSPORTATION
OFFICE: PROGRAM DELIVERY
UTILITY PLANS

NHS00-0000-00(765)
P. I. 0000765

DRAWING No. 24-17