3/1/2011 10:44:58 AM USER:mklmberly	Plot file C:\GDOT\GDOTROAD\tables\Gplotborder-half.tbl	y:\0000765\dgn\000765ut31.dgn(ON-13, 45-49, 60-62))	COUNTY	PROJECT NUMBER	SHEET NO.	TOTAL SHEETS
			TIFT	NHS00-0000-00(765)	312	562

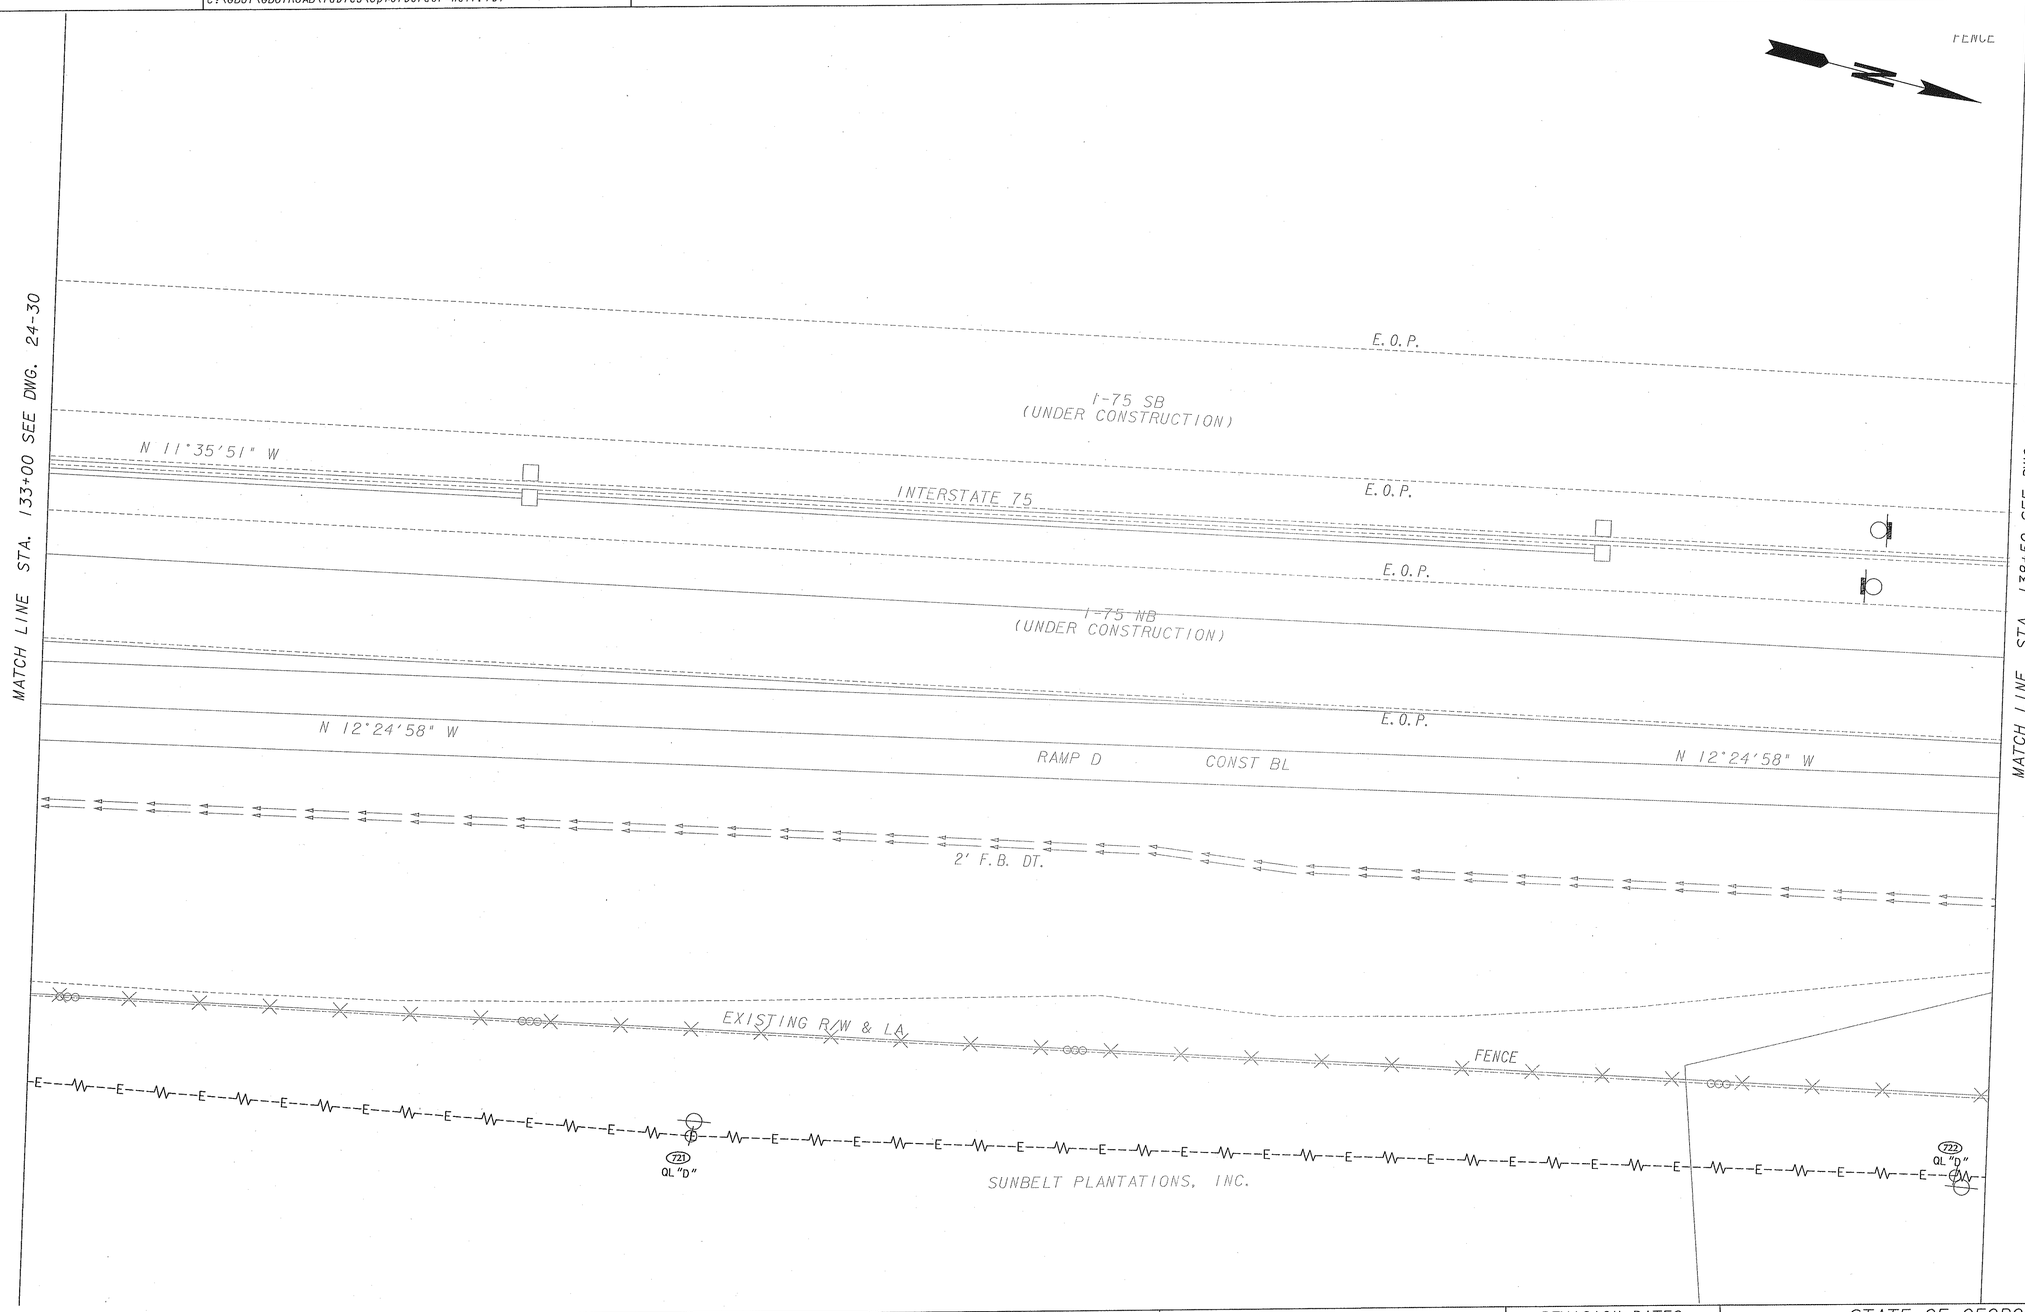

PROPERTY AND EXISTING R/W LINE	P	BEGIN LIMIT OF ACCESS	BLA
REQUIRED R/W LINE		END LIMIT OF ACCESS	ELA
CONSTRUCTION LIMITS	C F	LIMIT OF ACCESS	
EASEMENT FOR CONSTR. & MAINTENANCE OF SLOPES		REQUIRED R/W & LIMIT OF ACCESS	
EASEMENT FOR CONSTR. OF SLOPES			
EASEMENT FOR CONSTR. OF DRIVES			

PHOENIX SOLUTIONS, INC.
2309 HWY 81, SUITE B
LOGANVILLE, GEORGIA
(770)466-0466 FAX (770)466-0471

AEI
1634 White Circle, Suite 101
Marietta, GA 30066
(770) 421-8422
www.aei.cc

SCALE IN FEET
0 20 40 80

REVISION DATES

STATE OF GEORGIA
DEPARTMENT OF TRANSPORTATION
OFFICE: PROGRAM DELIVERY
UTILITY PLANS

NHS00-0000-00(765)
P.I. 0000765

DRAWING No. 24-31

GPLN

y:\0000765\dgn\000765ut31.dgn 3/1/2011 10:44:57 AM