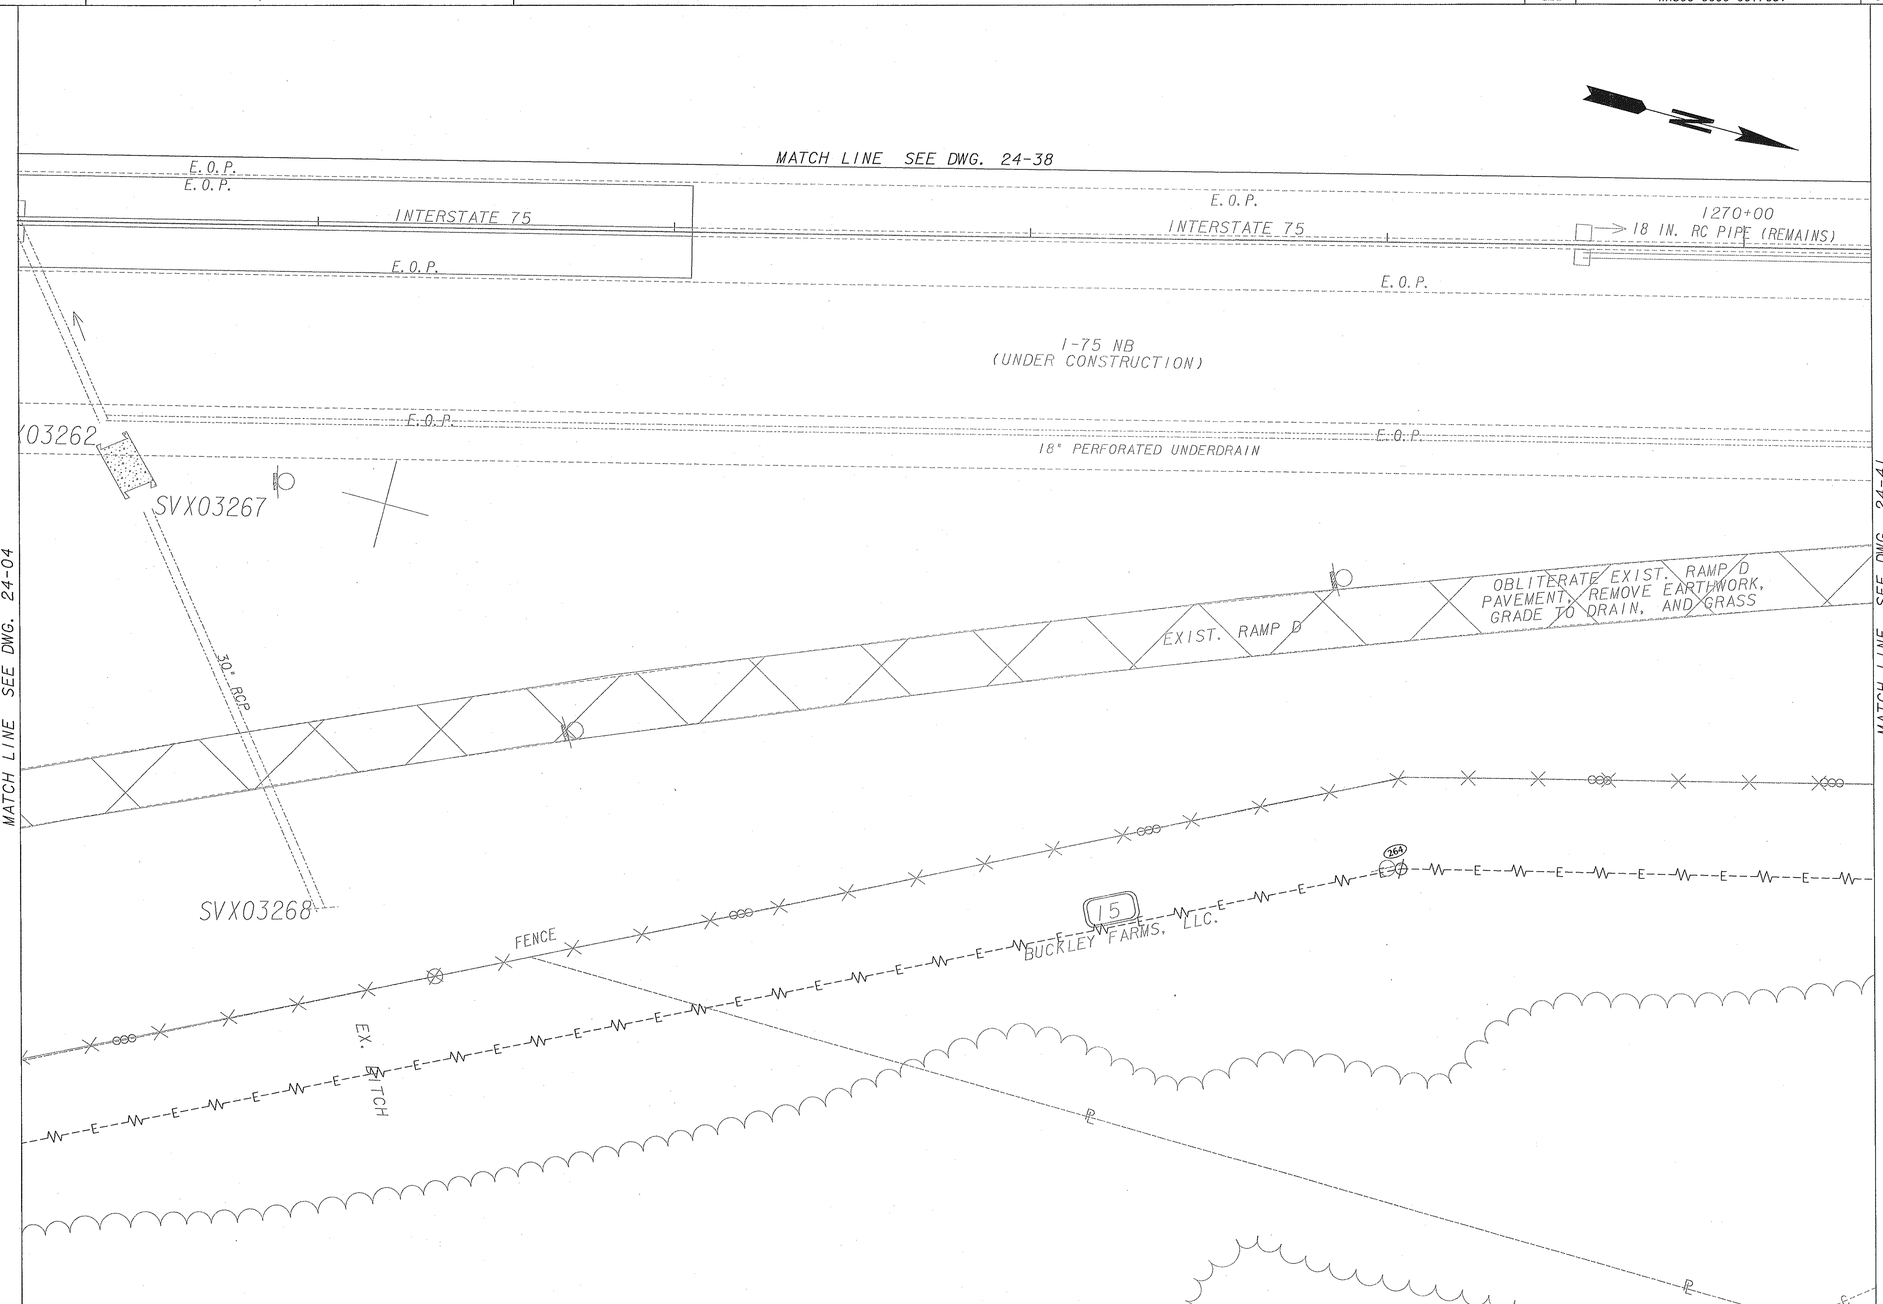

PROPERTY AND EXISTING R/W LINE	——P——	BEGIN LIMIT OF ACCESS	BLA
REQUIRED R/W LINE	———	END LIMIT OF ACCESS	ELA
CONSTRUCTION LIMITS	—C—F—	LIMIT OF ACCESS	
EASEMENT FOR CONSTR. & MAINTENANCE OF SLOPES		REQUIRED R/W & LIMIT OF ACCESS	
EASEMENT FOR CONSTR. OF SLOPES			
EASEMENT FOR CONSTR. OF DRIVES			

PHOENIX SOLUTIONS, INC.
2309 HWY 81, SUITE B
LOGANVILLE, GEORGIA
(770)466-0466 FAX (770)466-0471

AEI
1634 White Circle, Suite 101
Marietta, GA 30066
(770) 421-8422
www.aei.cc

SCALE IN FEET
0 20 40 80

REVISION DATES

STATE OF GEORGIA
DEPARTMENT OF TRANSPORTATION
OFFICE: PROGRAM DELIVERY
UTILITY PLANS

NHS00-0000-00(765)
P. I. 0000765

DRAWING No. 24-40

1/5/2009 GPLN