DATE$$$	TIME$$$	PRF	DGN	STATE	PROJECT NUMBER	SHEET NO.	TOTAL SHEETS
$USER$		$$PENTABLE$$		GA	NHS00-0000-00(765)	32Z	5Z

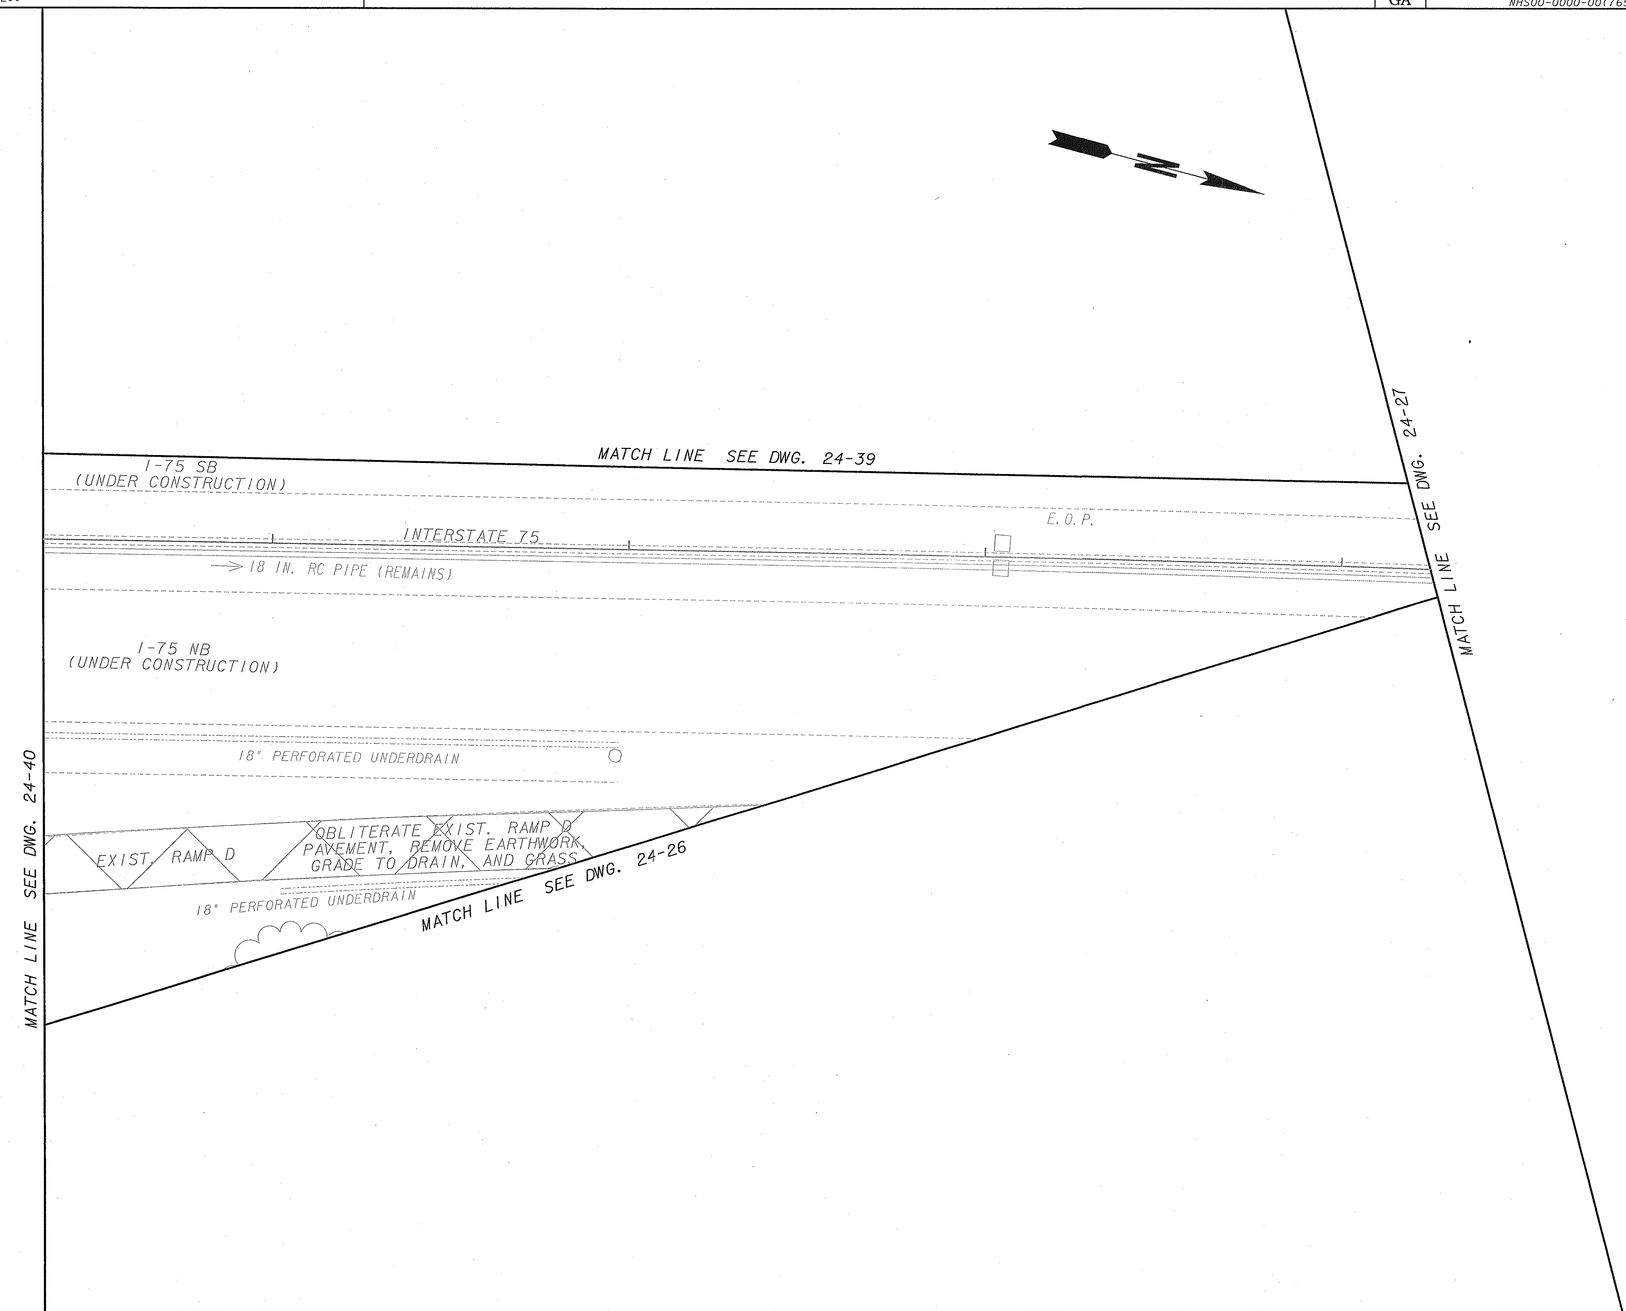

PROPERTY AND EXISTING R/W LINE	----P----	BEGIN LIMIT OF ACCESS.....BLA
REQUIRED R/W LINE		END LIMIT OF ACCESS.....ELA
CONSTRUCTION LIMITS	--C--F--	LIMIT OF ACCESS
EASEMENT FOR CONSTR. & MAINTENANCE OF SLOPES		REQUIRED R/W & LIMIT OF ACCESS
EASEMENT FOR CONSTR. OF SLOPES		
EASEMENT FOR CONSTR. OF DRIVES		

PHOENIX SOLUTIONS, INC.
2309 HWY 81, SUITE B
LOGANVILLE, GEORGIA
(770)466-0466 FAX (770)466-0471

AEI
1634 White Circle, Suite 101
Marietta, GA 30066
(770) 421-8422
www.aei.cc

SCALE IN FEET
0 20 40 80

REVISION DATES

STATE OF GEORGIA
DEPARTMENT OF TRANSPORTATION
OFFICE: PROGRAM DELIVERY

UTILITY PLANS

NHS00-0000-00(765)
P.I. 0000765

DRAWING No. 24-41

1/5/2009 GPUN

y:\0000765\DGN\000765UT41.dgn 3/3/2011 2:42:47 PM