VOID

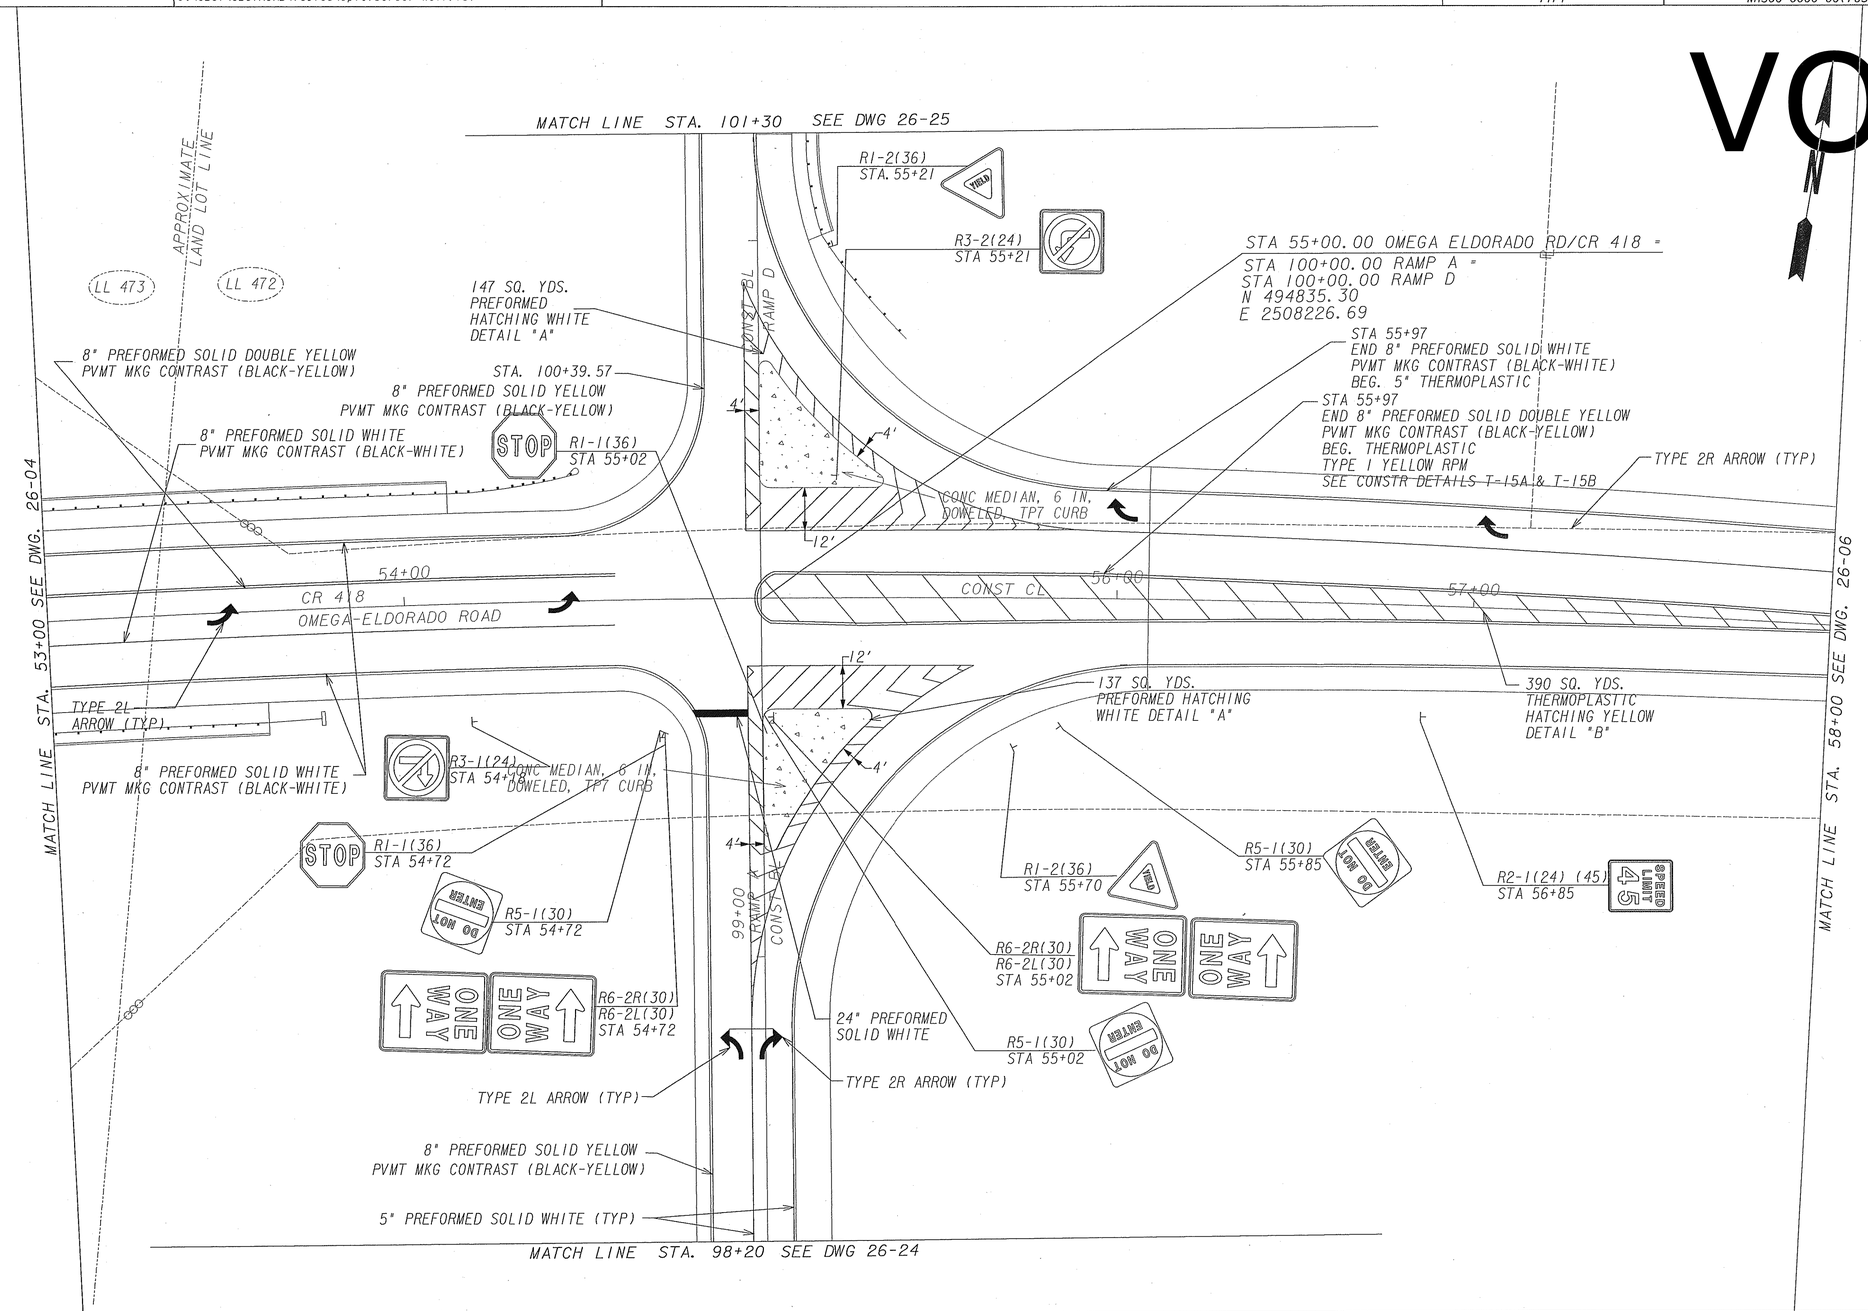

PLANS PREPARED AND SUBMITTED BY:

AEI

Branch Offices
- 65 Aberdeen Drive, Glasgow, KY 42141, (270) 651-7220
- 2500 Nelson Miller Parkway, Louisville, KY 40223, (502) 245-3813
- 1634 White Circle, Suite 101, Marietta, GA 30066, (770) 421-8422

AMERICAN ENGINEERS, INC.
www.aei.co
PROFESSIONAL ENGINEERING
DESIGN CONSULTANT

SCALE IN FEET
0 20 40 80

REVISION DATES		

STATE OF GEORGIA
DEPARTMENT OF TRANSPORTATION
OFFICE: PROGRAM DELIVERY
SIGNING AND MARKING PLANS

NHS00-0000-00(765)
P. I. 0000765

DRAWING No. 26-05

GPLN

y:\0000765\dgn\000765sm05.dgn 3/1/2011 8:32:50 AM