COUNTY	PROJECT NUMBER	SHEET NO.	TOTAL SHEETS
TIFT	NHS00-0000-00 (765)	352	562

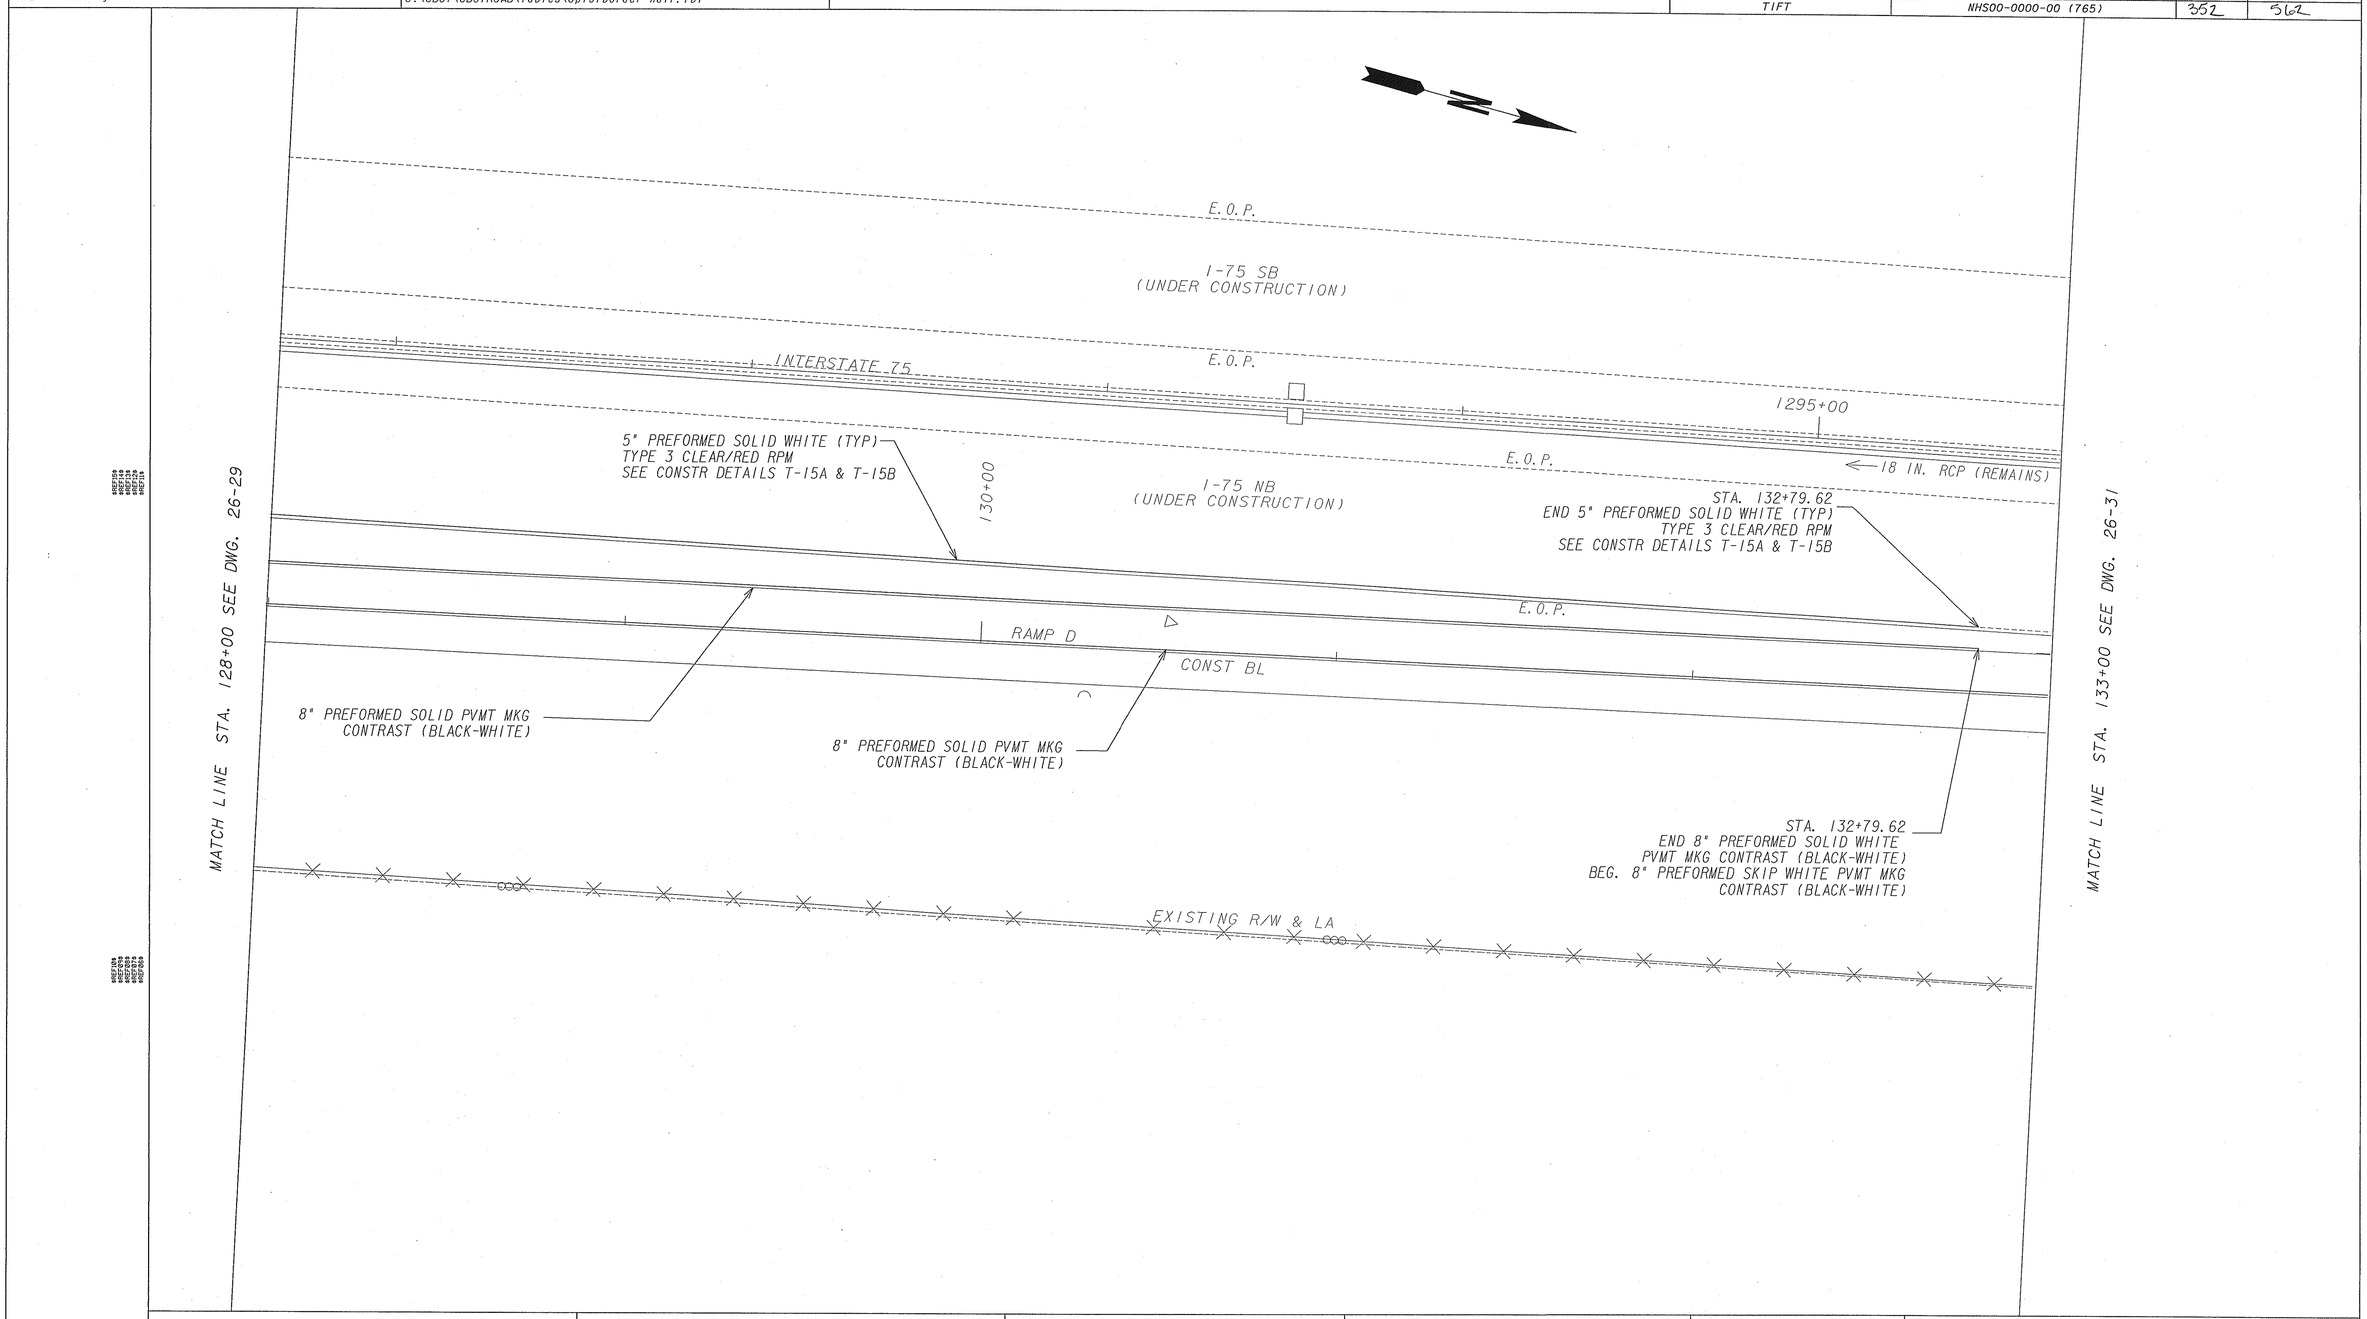

PLANS PREPARED AND SUBMITTED BY:

AEI

Branch offices
65 Aberdeen Drive
Glasgow, KY 42141
(270) 651-7220

2500 Nelson Miller Parkway
Louisville, KY 40223
(502) 245-3383

1634 White Circle, Suite 101
Marietta, GA 30066
(770) 421-8422

AMERICAN ENGINEERS, INC.
www.aei.us

PROFESSIONAL ENGINEERING

DESIGN CONSULTANT

SCALE IN FEET
0 20 40 80

REVISION DATES

STATE OF GEORGIA
DEPARTMENT OF TRANSPORTATION
OFFICE: PROGRAM DELIVERY
SIGNING AND MARKING PLANS

NHS00-0000-00 (765)
P. I. 0000765

DRAWING No.
26-30