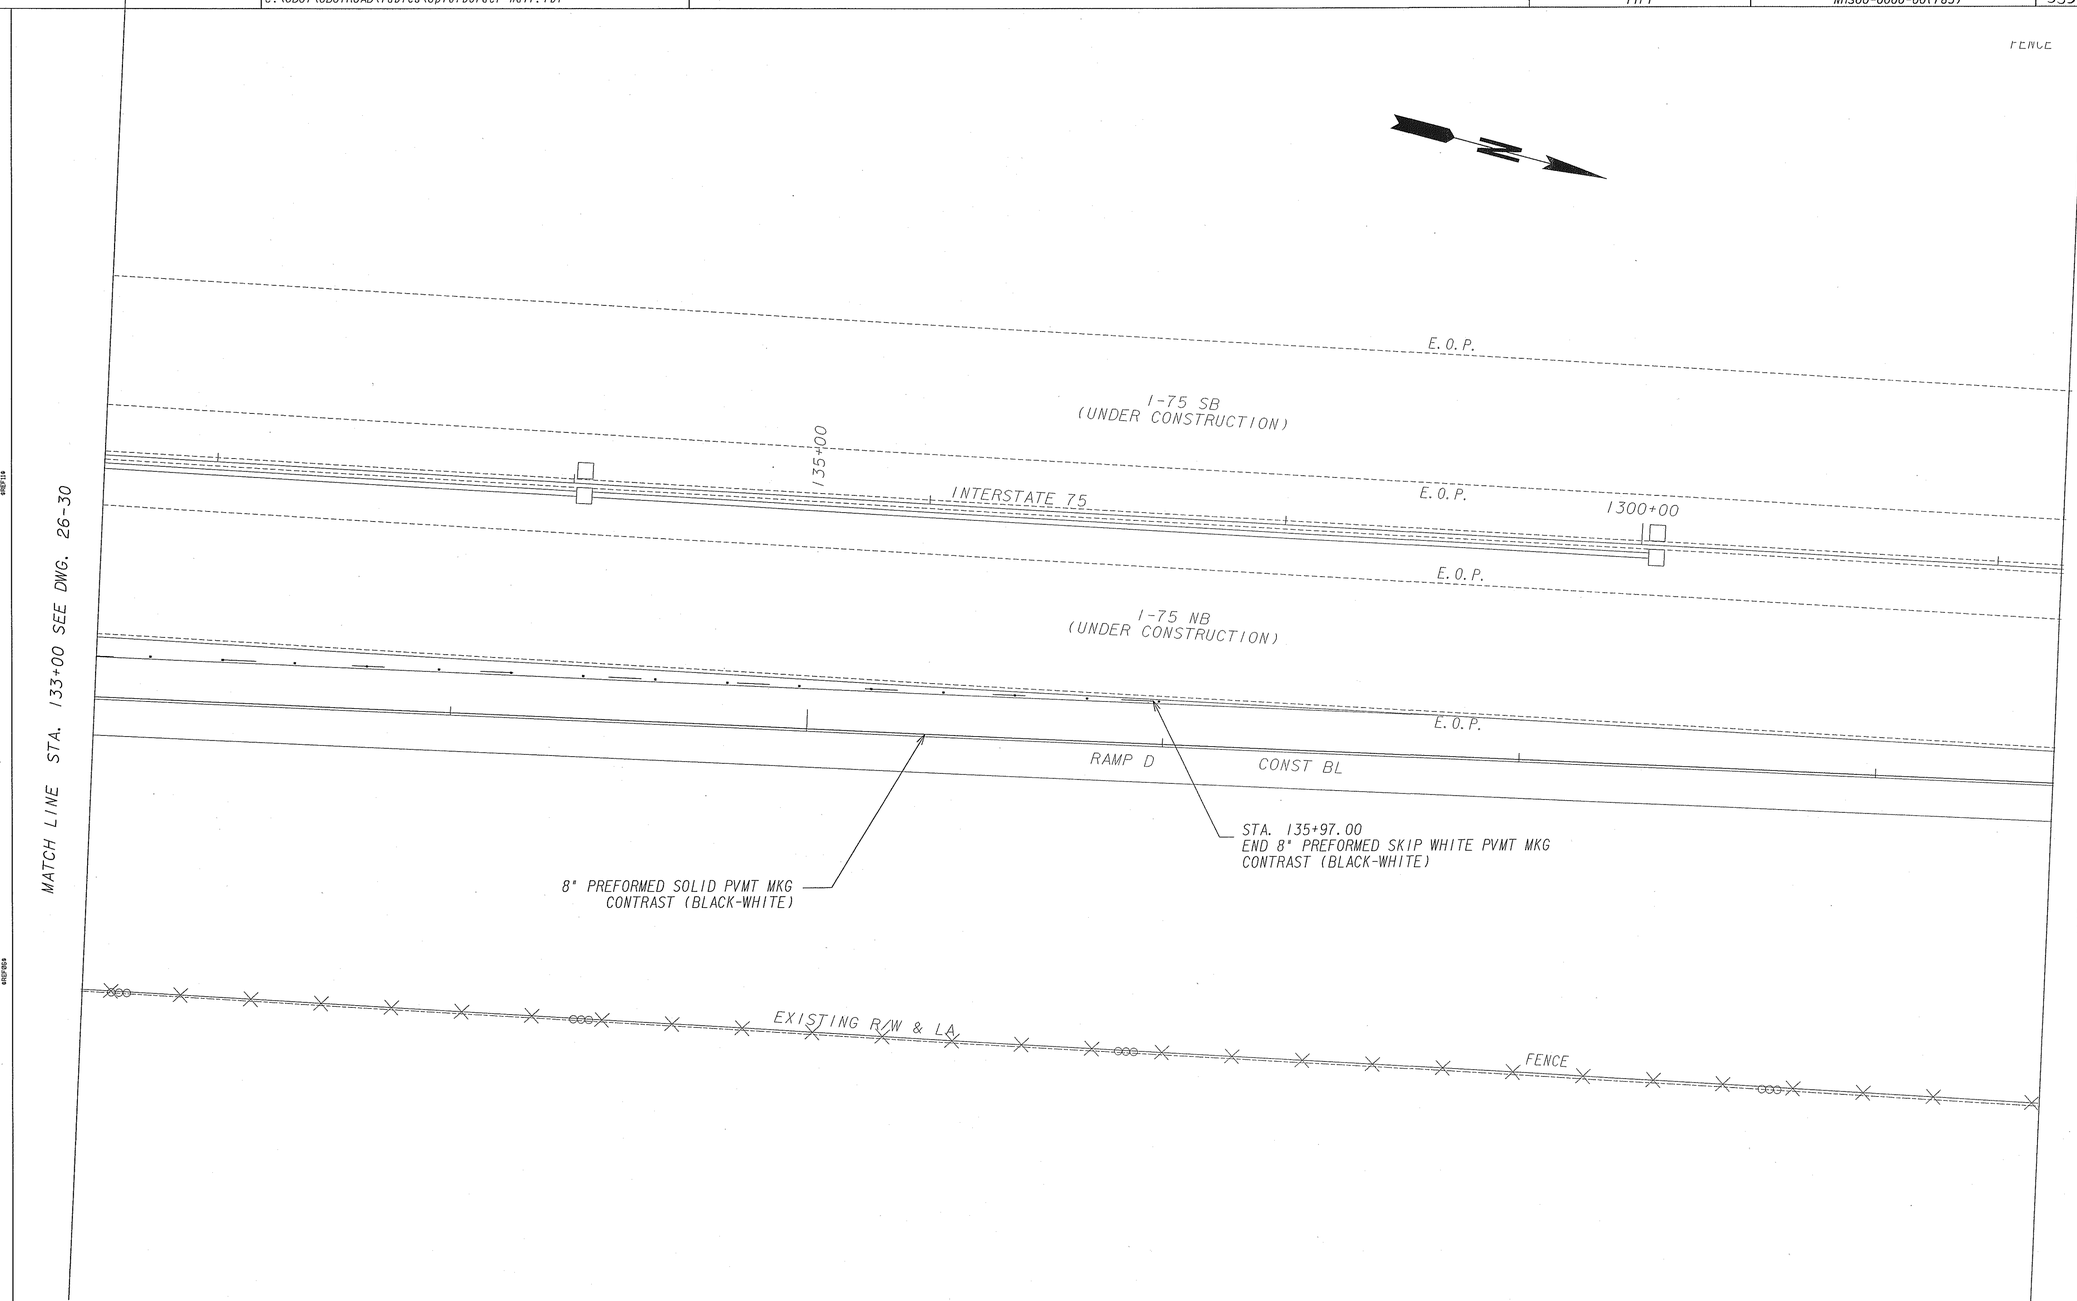

PLANS PREPARED AND SUBMITTED BY:

AEI

Branch Offices

O 65 Aberdeen Drive
Glasgow, KY 42141
(270) 651-7220

O 2500 Nelson Miller Parkway
Louisville, KY 40223
(502) 245-3813

● 1634 White Circle, Suite 101
Marietta, GA 30066
(770) 421-8422

AMERICAN ENGINEERS, INC.

www.aei.cc

PROFESSIONAL ENGINEERING

DESIGN CONSULTANT

SCALE IN FEET

0 20 40 80

REVISION DATES

STATE OF GEORGIA
DEPARTMENT OF TRANSPORTATION

OFFICE: PORGRAM DELIVERY

SIGNING AND MARKING PLANS

NHS00-0000-00(765)
P.I. 0000765

DRAWING No.
26-31

GPLN