COUNTY	PROJECT NUMBER	SHEET NO.	TOTAL SHEETS
TIFT	NHS00-0000-00(765)	358	562

DETAILS & CLEARANCE DIAGRAM FOR OVERHEAD SIGNS

STRUCTURAL SUPPORT # C547

STA. 1242+77

I-75 NB, RAMP A

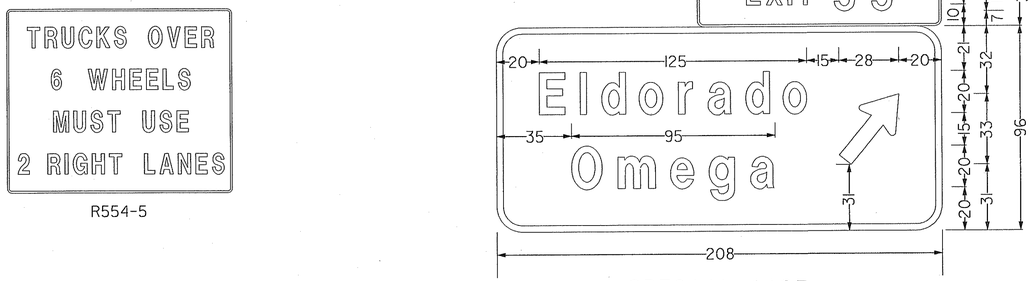

R554-5

3" Radius, 1" Border, White on Green
"EXIT" E Mod. ; "55" E Mod. ;
12" Radius, 3" Border, White on Green;
"Eldorado" E Mod.; "Omega" E Mod.; Arrow 18 - 42" 45°

SPECIAL #103

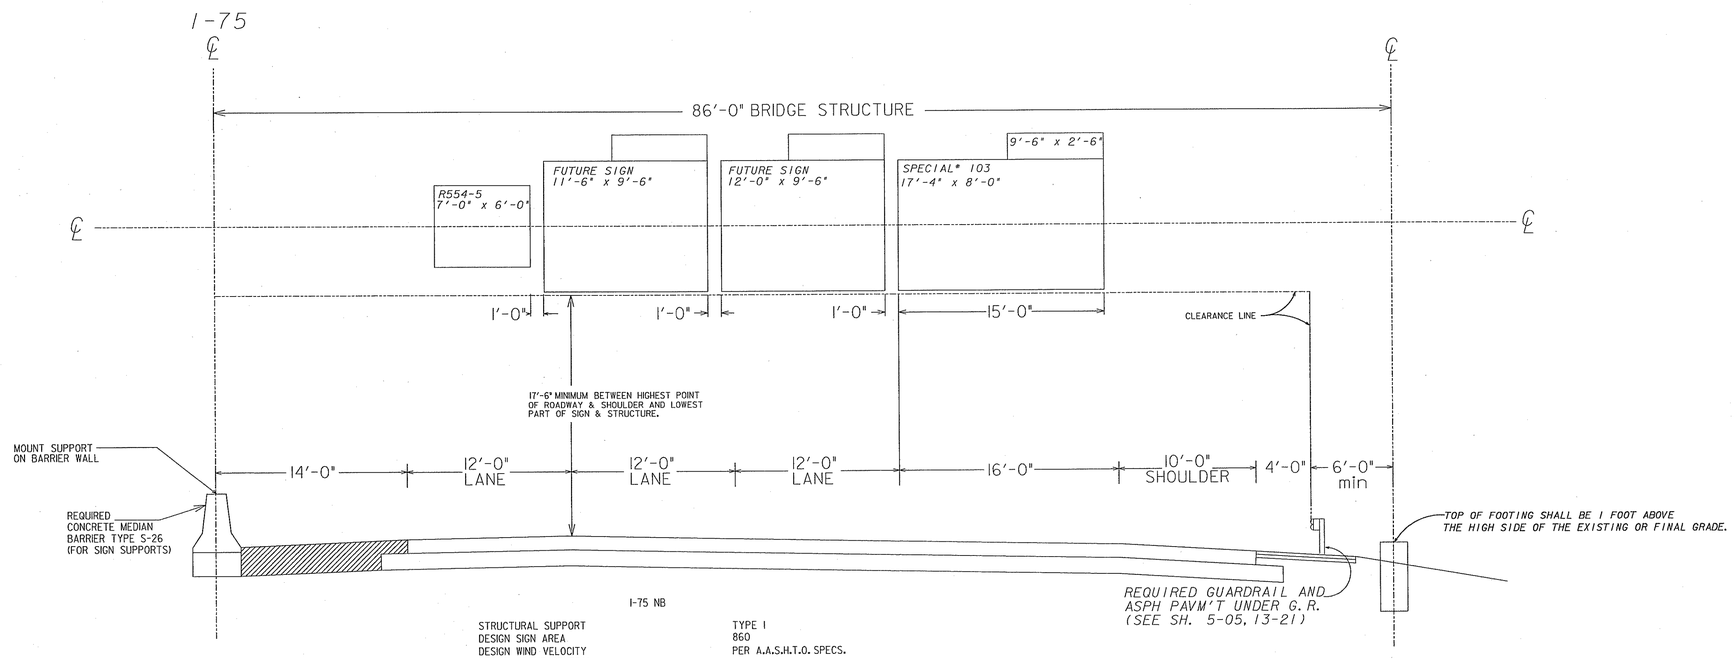

I-75 NB

STRUCTURAL SUPPORT	TYPE I
DESIGN SIGN AREA	860
DESIGN WIND VELOCITY	PER A.A.S.H.T.O. SPECS.
HEIGHT ABOVE GENERAL GROUND ELEVATION	15' - 30'
STRUCTURE LENGTH	86'-0"

PLANS PREPARED AND SUBMITTED BY:

AEI

Branch Offices
65 Aberdeen Drive, Glasgow, KY 42141, (270) 651-7220
1634 White Circle, Suite 101, Marietta, GA 30066, (770) 421-8422
2500 Nelson Miller Parkway, Louisville, KY 40223, (502) 245-3813

AMERICAN ENGINEERS, INC.
www.aei.co
PROFESSIONAL ENGINEERING
DESIGN CONSULTANT

- NO SCALE -

REVISION DATES

STATE OF GEORGIA
DEPARTMENT OF TRANSPORTATION
OFFICE: TRAFFIC SAFETY & DESIGN
SIGNING AND MARKING PLANS

DETAILS & CLEARANCE DIAGRAM FOR OVERHEAD SIGNS

DRAWING No. 26-36

...\0000765\DGN\0000765smcd103.dgn 3/1/2011 8:27:50 AM