COUNTY	PROJECT NUMBER	SHEET NO.	TOTAL SHEETS
TIFT	NHS00-0000-00(765)	359	562

DETAILS & CLEARANCE DIAGRAM FOR OVERHEAD SIGNS

STRUCTURAL SUPPORT # D552

STA. 1285+44

I-75 SB, RAMP C

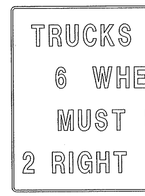

R554-5

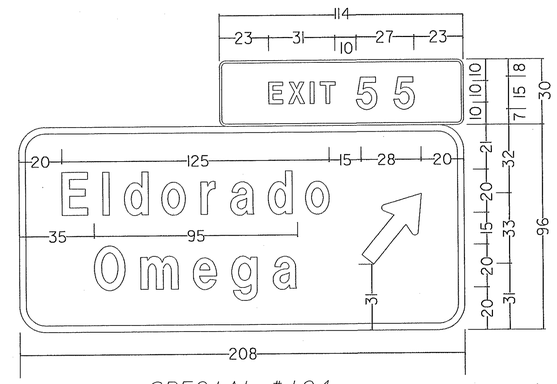

SPECIAL #104

3" Radius, 1" Border, White on Green
"EXIT" E Mod.; "55" E Mod.;
12" Radius, 3" Border, White on Green;
"Eldorado" E Mod.; "Omega" E Mod.; Arrow 18 - 42" 45°

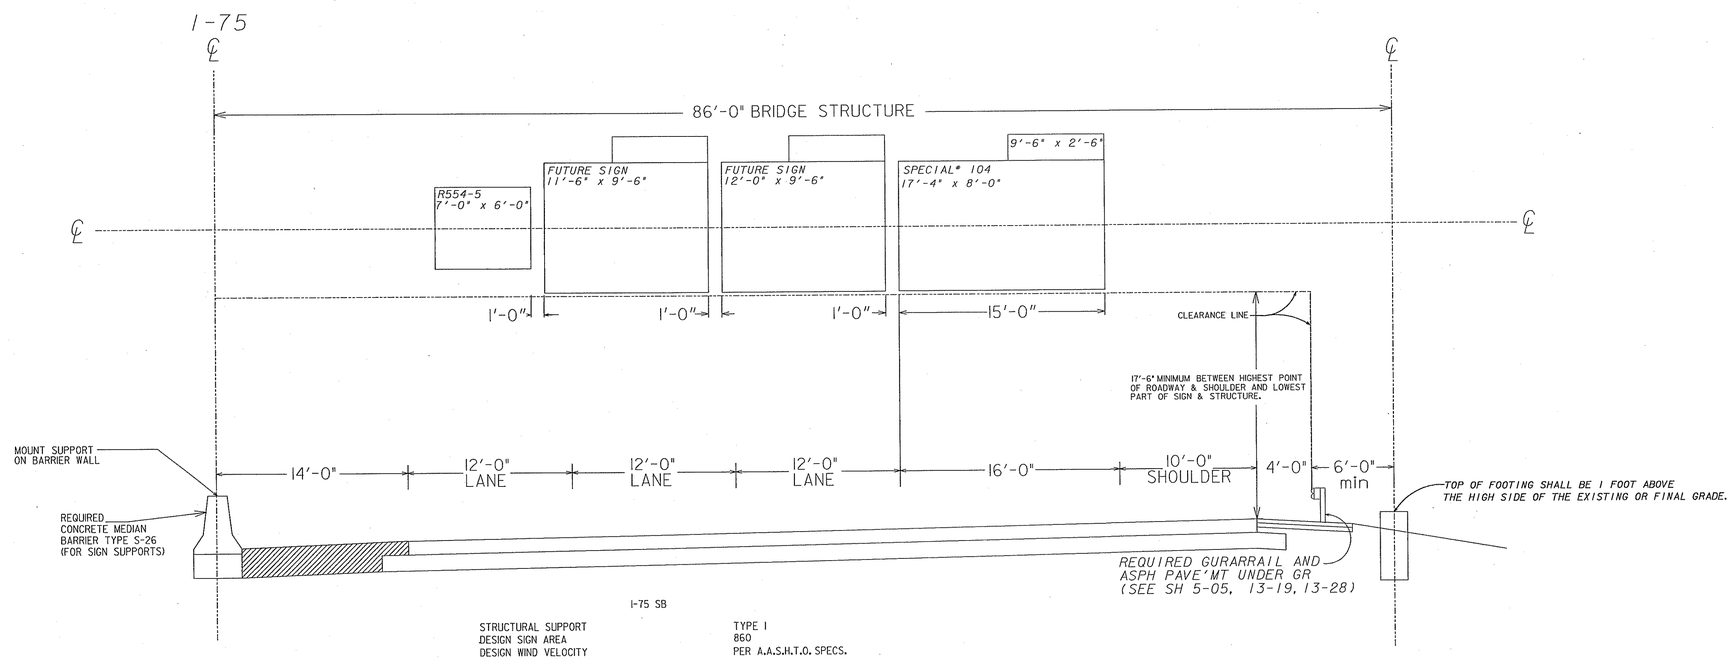

STRUCTURAL SUPPORT	TYPE I
DESIGN SIGN AREA	860
DESIGN WIND VELOCITY	PER A.A.S.H.T.O. SPECS.
HEIGHT ABOVE GENERAL GROUND ELEVATION	15' - 30'
STRUCTURE LENGTH	86'-0"

PLANS PREPARED AND SUBMITTED BY:

AEI

AMERICAN ENGINEERS, INC.

Branch Offices
65 Aberdeen Drive, Glasgow, KY 42141, (270) 651-7220
1634 White Circle, Suite 101, Marietta, GA 30066, (770) 421-8422
2500 Nelson Miller Parkway, Louisville, KY 40223, (502) 245-3813

www.aei.co — PROFESSIONAL ENGINEERING — DESIGN CONSULTANT

- NO SCALE -

REVISION DATES

STATE OF GEORGIA
DEPARTMENT OF TRANSPORTATION

OFFICE: TRAFFIC SAFETY & DESIGN

SIGNING AND MARKING PLANS

DETAILS & CLEARANCE DIAGRAM FOR OVERHEAD SIGNS

DRAWING No. 26-37

...\0000765\DGN\0000765sncd104.dgn 3/1/2011 8:27:29 AM