STATE	PROJECT NUMBER	SHEET NO.	TOTAL SHEETS
GA.	NHS00-0000-00(765)	3	562

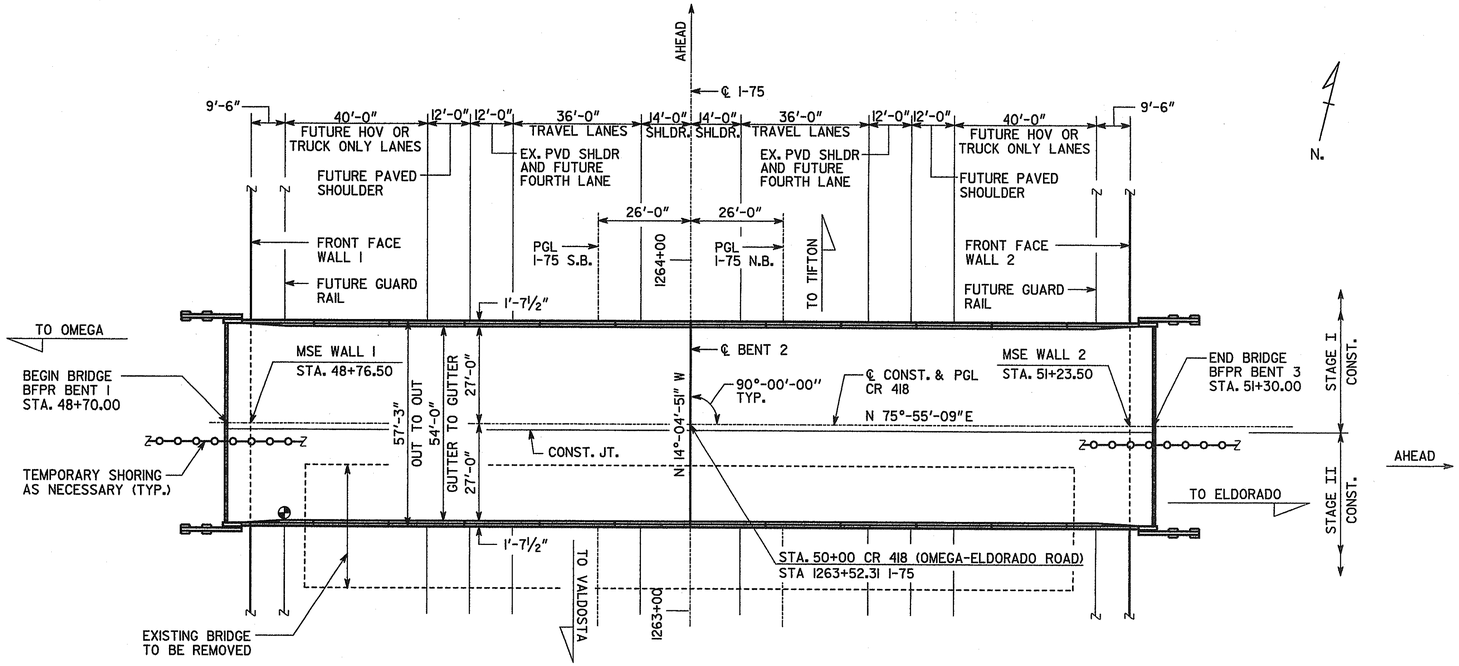

PLAN

NOTES:

1. END BENT AND WINGWALL PILES NOT SHOWN.
2. STATIONS AND ELEVATIONS ARE ALONG PROFILE GRADE LINE AT THE INTERSECTION OF CR 418 PGL AND BFPR OR ℄ BENT.
3. ALL BENTS ARE PARALLEL TO ℄ I-75.
4. REMOVE EXISTING STRUCTURE AS PER THE SPECIFICATIONS.
5. ⊕ POINT OF MINIMUM VERTICAL CLEARANCE.

VOID

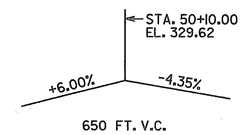

PROPOSED GRADE DATA
CR 418

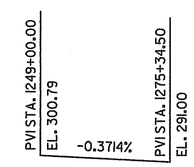

GRADE DATA
I-75

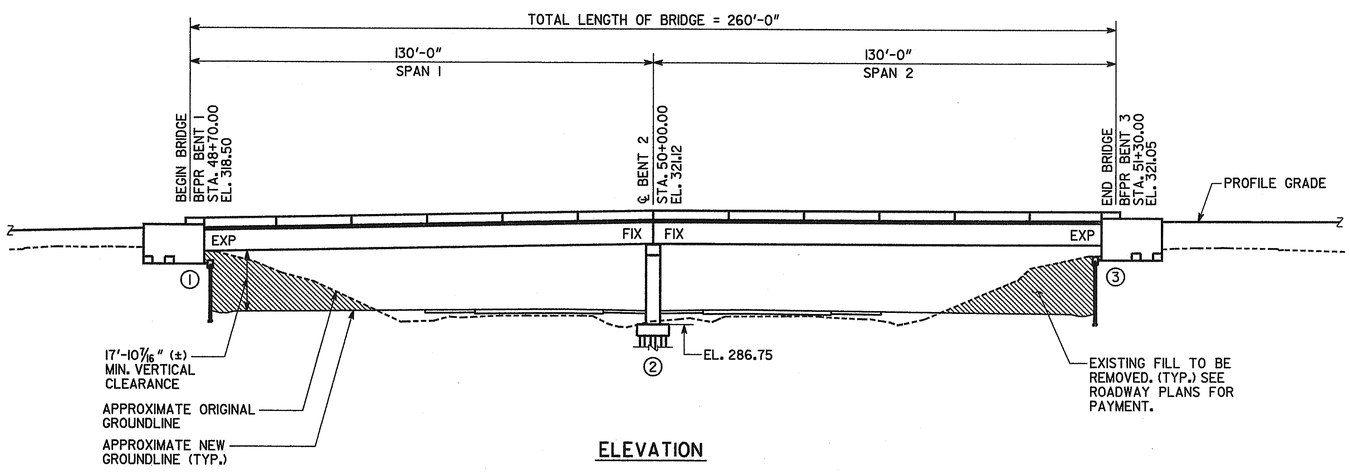

ELEVATION

EXISTING BRIDGE SERIAL NO. 277-0067-0
EXISTING BRIDGE I.D. NO. 277-0259IF-007.25E
PROJECT P.I. NO. 0000765

BRIDGE NO. 1

CSI CIVIL SERVICES, INC.
CONSULTING ENGINEERS
620 PEACHTREE ST., N.E., STE 300R
ATLANTA, GA 30308 (404)685-8001

GEORGIA
DEPARTMENT OF TRANSPORTATION
PRECONSTRUCTION DIVISION-OFFICE OF BRIDGE DESIGN

PLAN AND ELEVATION
CR 418 (OMEGA-EL DORADO RD.) OVER I-75
TIFT COUNTY NHS00-0000-00(765)

SCALE: 1" = 20'-0" APRIL 2009

DATE	REVISIONS	BY

GEORGIA REGISTERED No. 26993 PROFESSIONAL ENGINEER RAMESH KALVAKAALVA
K. Kalvakaalva 4/6/09

BRIDGE SHEET 1 OF 13

DESIGNED FRQ	CHECKED RK/GRH	REVIEWED WEI / WMD
DRAWN JRC	DESIGN GROUP EJC	APPROVED PVL

X.DGN