LEGEND

- TEMPORARY PAVEMENT
- STAGE I CONSTRUCTION
- STAGE IA CONSTRUCTION
- STAGE IB CONSTRUCTION
- STAGE II CONSTRUCTION
- OPEN TRAVELWAY
- TEMPORARY CONC. BARRIER

Curve Data
CURVE # = KC200
PI STATION = 38+99.08
PI N. 494453.59
PI E. 2506671.19
R = 2010.00'
Δ = 9°57'08" (LT)
D = 2°51'02"
T = 175.01'
L = 349.13'
E = 7.60'
e = 3.8%

VOID

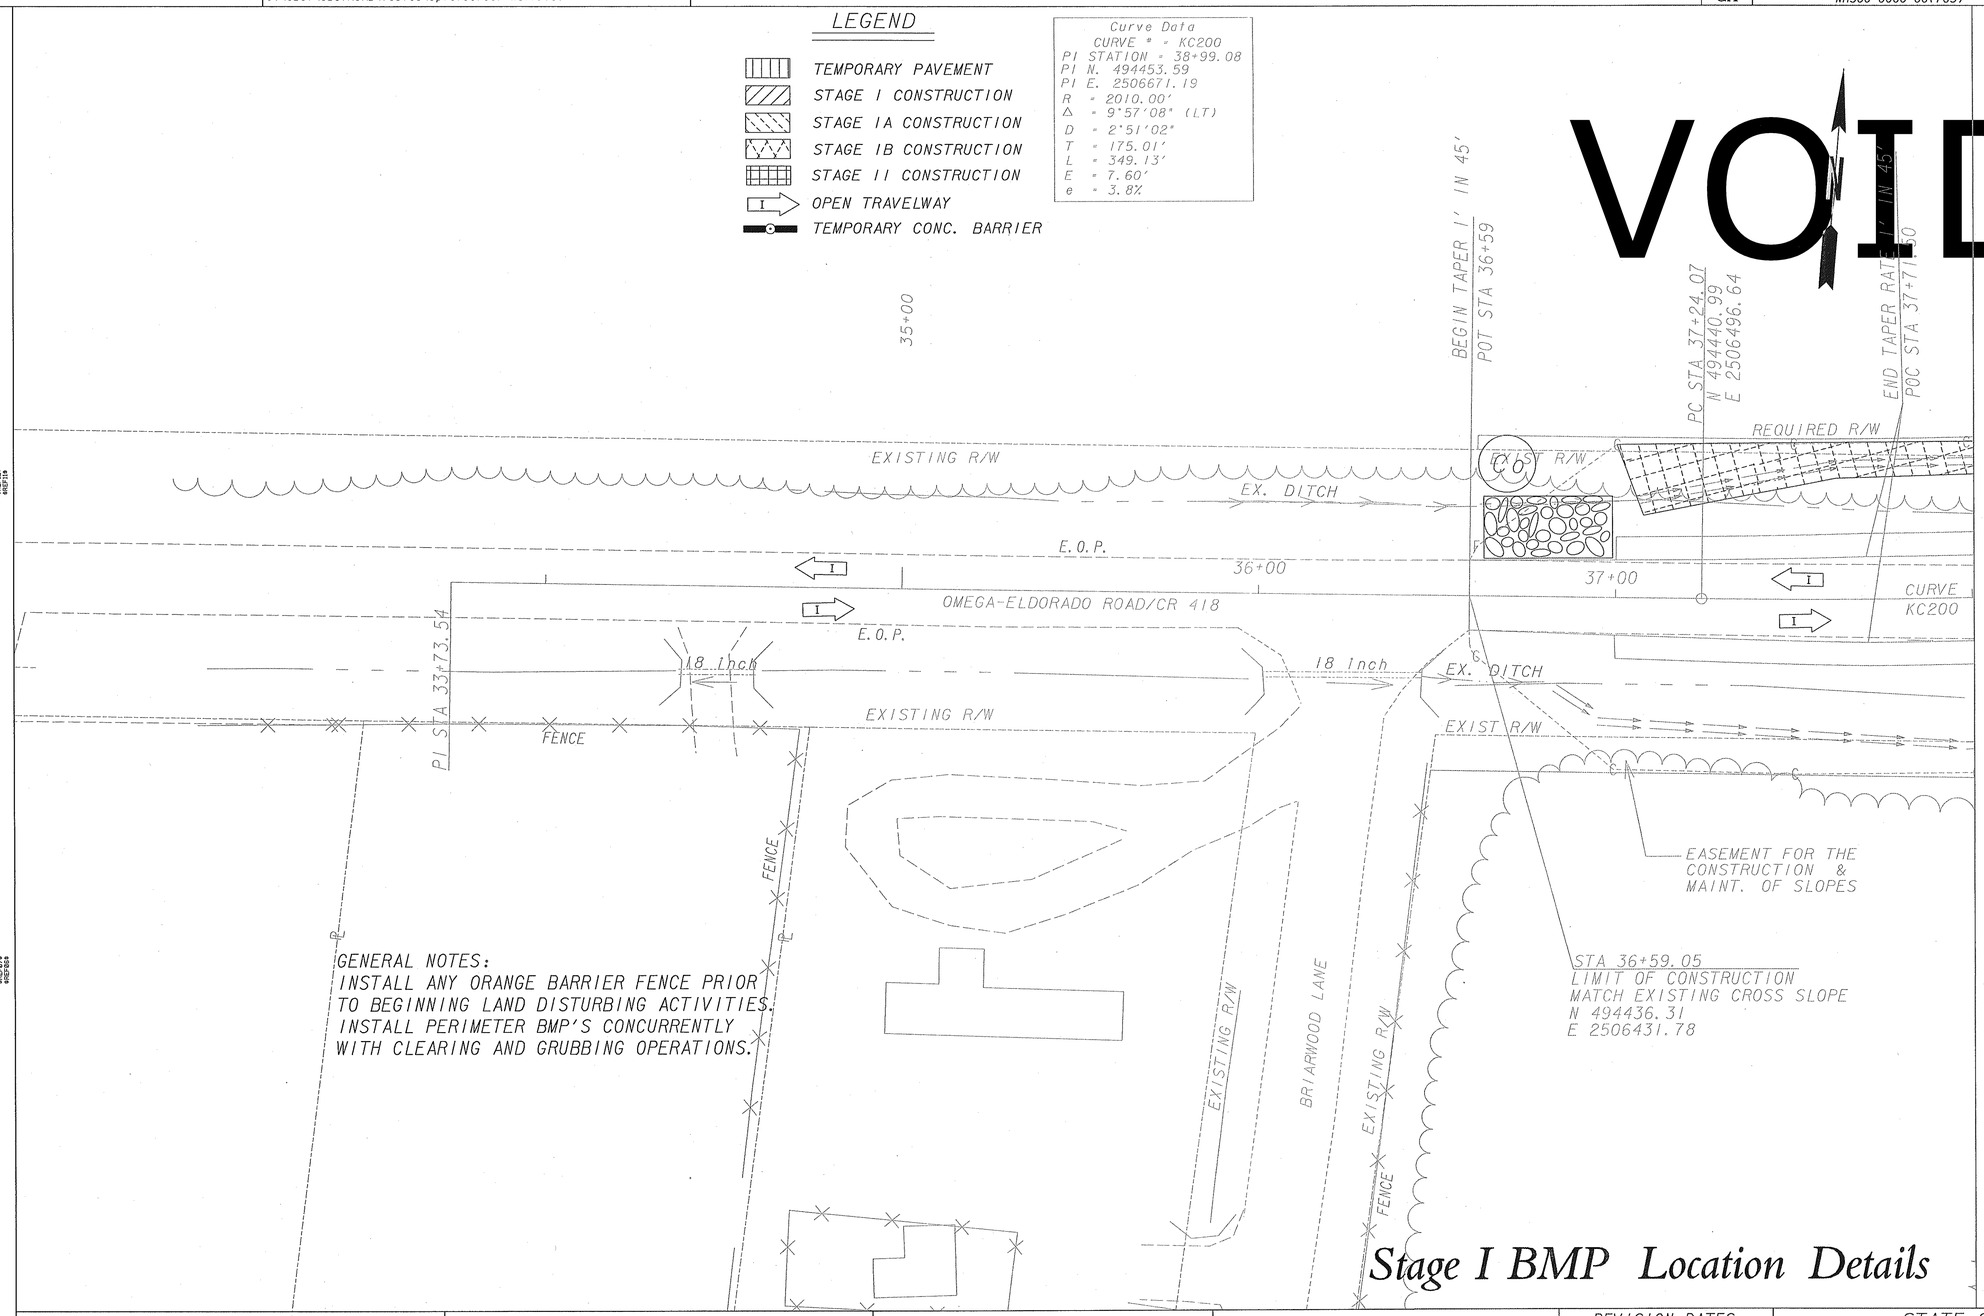

GENERAL NOTES:
INSTALL ANY ORANGE BARRIER FENCE PRIOR TO BEGINNING LAND DISTURBING ACTIVITIES.
INSTALL PERIMETER BMP'S CONCURRENTLY WITH CLEARING AND GRUBBING OPERATIONS.

Stage I BMP Location Details

GEORGIA REGISTERED PROFESSIONAL ENGINEER No. 028001 THOMAS SCOTT FRAVEL 3/4/2011 #0000018949

PLANS PREPARED AND SUBMITTED BY:
AEI
AMERICAN ENGINEERS, INC.
www.aei.co
Branch Offices
65 Aberdeen Drive, Glasgow, KY 42141, (270) 651-7220
2500 Nelson Miller Parkway, Louisville, KY 40223, (502) 245-3813
1634 White Circle, Suite 101, Marietta, GA 30066, (770) 421-8422
PROFESSIONAL ENGINEERING
DESIGN CONSULTANT

SCALE IN FEET
0 20 40 80

REVISION DATES		

STATE OF GEORGIA
DEPARTMENT OF TRANSPORTATION
OFFICE: PROGRAM DELIVERY
BMP LOCATION DETAILS
NHS00-0000-00(765)
P. I. No. 0000765
DRAWING No. 54-01