2/28/2011 1:26:19 PM Plot file
USER:mklmberly C:\GDOT\GDOTROAD\tables\Gplotborder-half.tbl
y:\0000765\dgn\000765er28.dgn(ON=45-49,54,60-62))

COUNTY	PROJECT NUMBER	SHEET NO.	TOTAL SHEETS
TIFT	NHS00-0000-00(765)	418	562

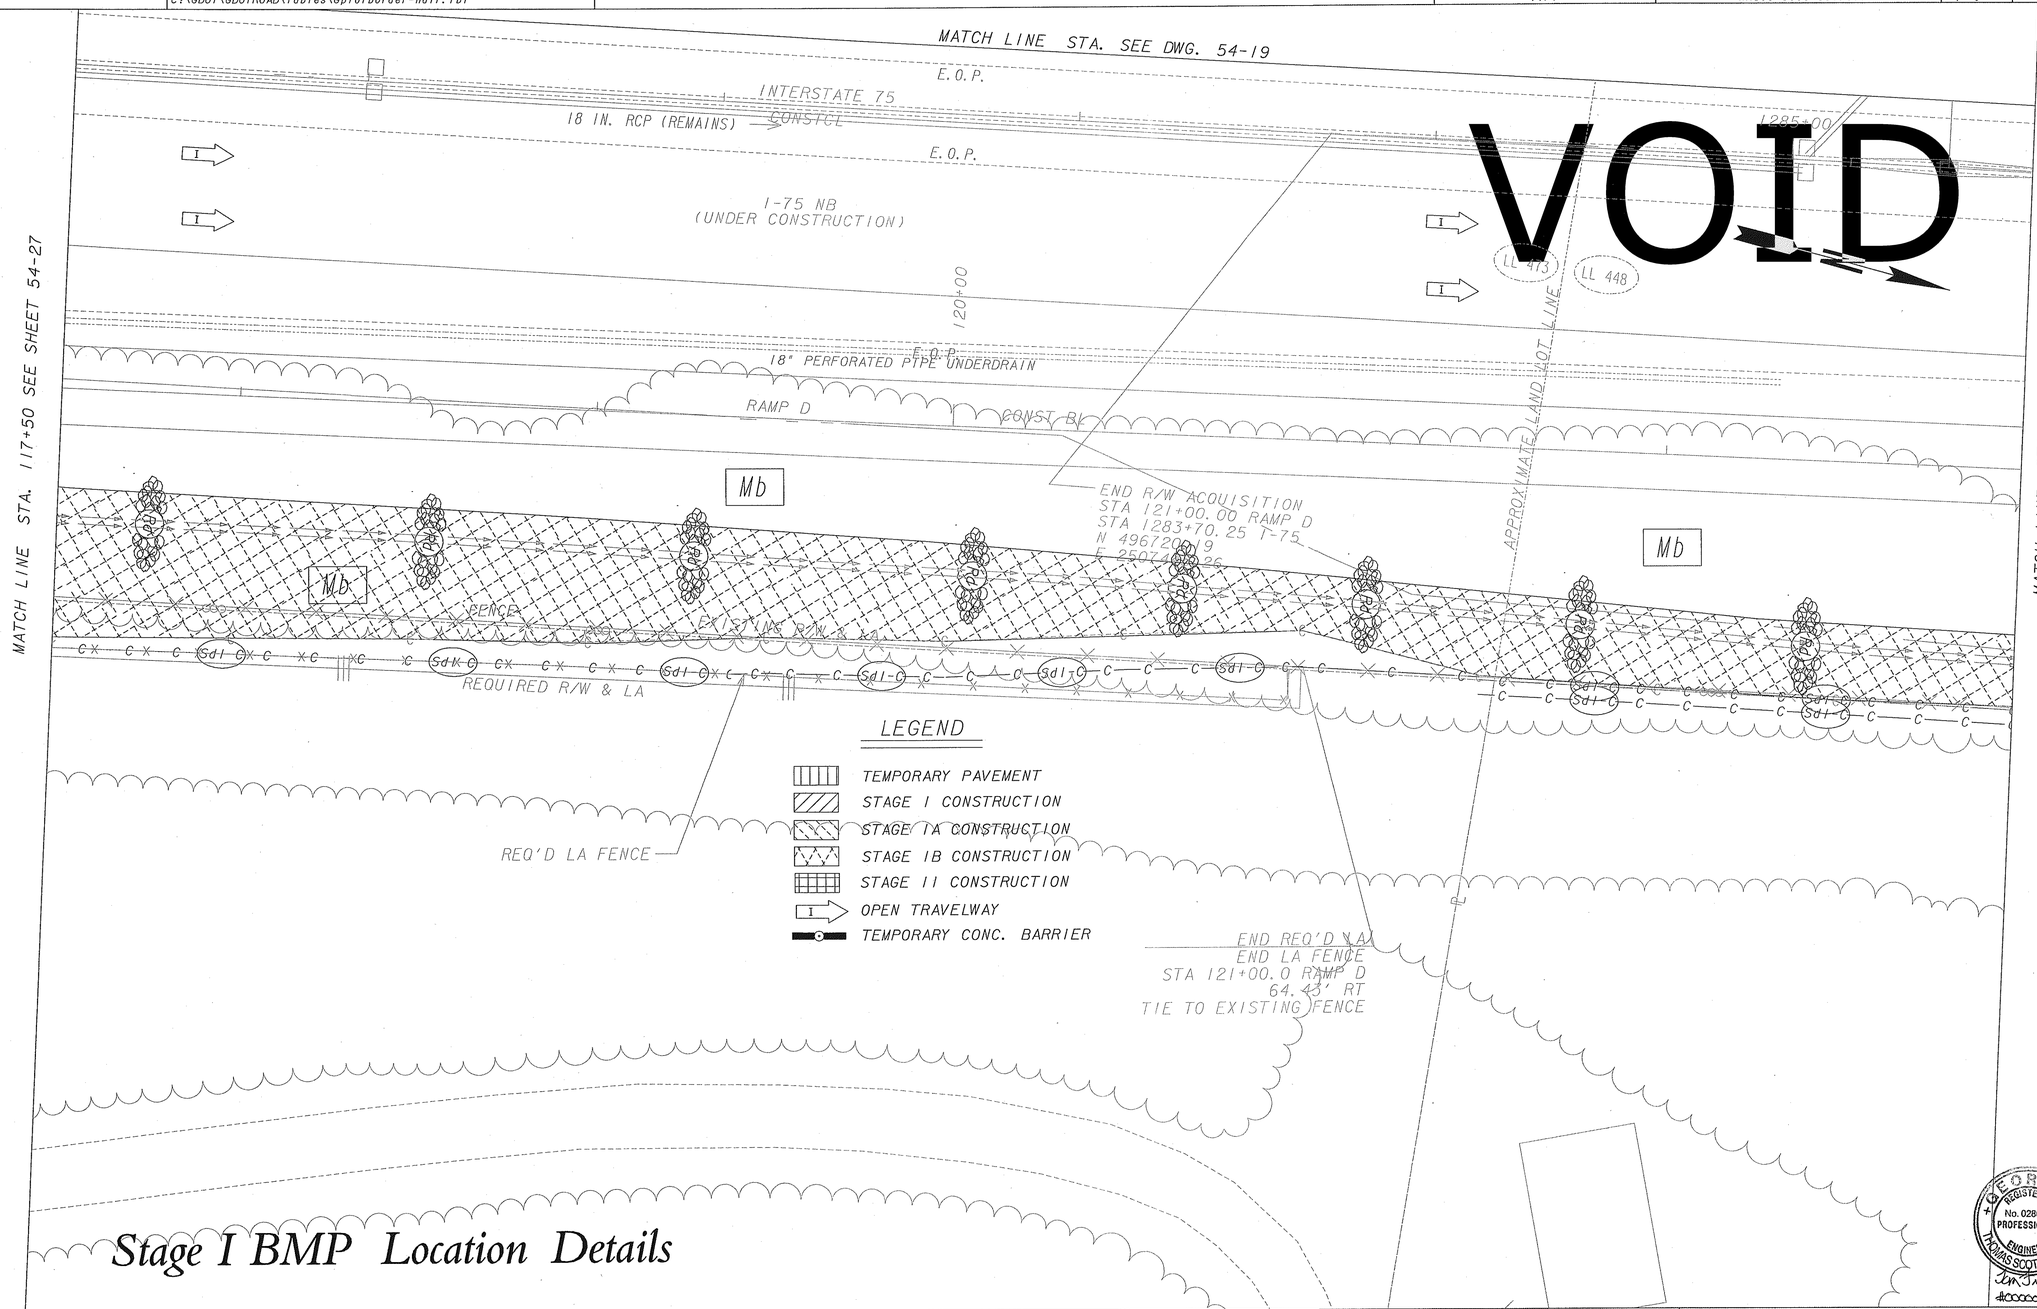

Stage I BMP Location Details

GEORGIA REGISTERED No. 028001 PROFESSIONAL ENGINEER THOMAS SCOTT FRAVEL
3/4/11
#00000018849

PLANS PREPARED AND SUBMITTED BY:

AEI

Branch Offices
65 Aberdeen Drive, Glasgow, KY 42141, (270) 651-7220
1634 White Circle, Suite 101, Marietta, GA 30066, (770) 421-8422
2500 Nelson Miller Parkway, Louisville, KY 40223, (502) 245-3813

AMERICAN ENGINEERS, INC.
www.aei.ca
PROFESSIONAL ENGINEERING
DESIGN CONSULTANT

SCALE IN FEET
0 20 40 80

REVISION DATES

STATE OF GEORGIA
DEPARTMENT OF TRANSPORTATION
OFFICE: PROGRAM DELIVERY
BMP LOCATION DETAILS

NHS00-0000-00(765)
P. I. 0000765

DRAWING No. 54-28

GPLN

y:\0000765\dgn\000765er28.dgn 2/28/2011 1:26:19 PM