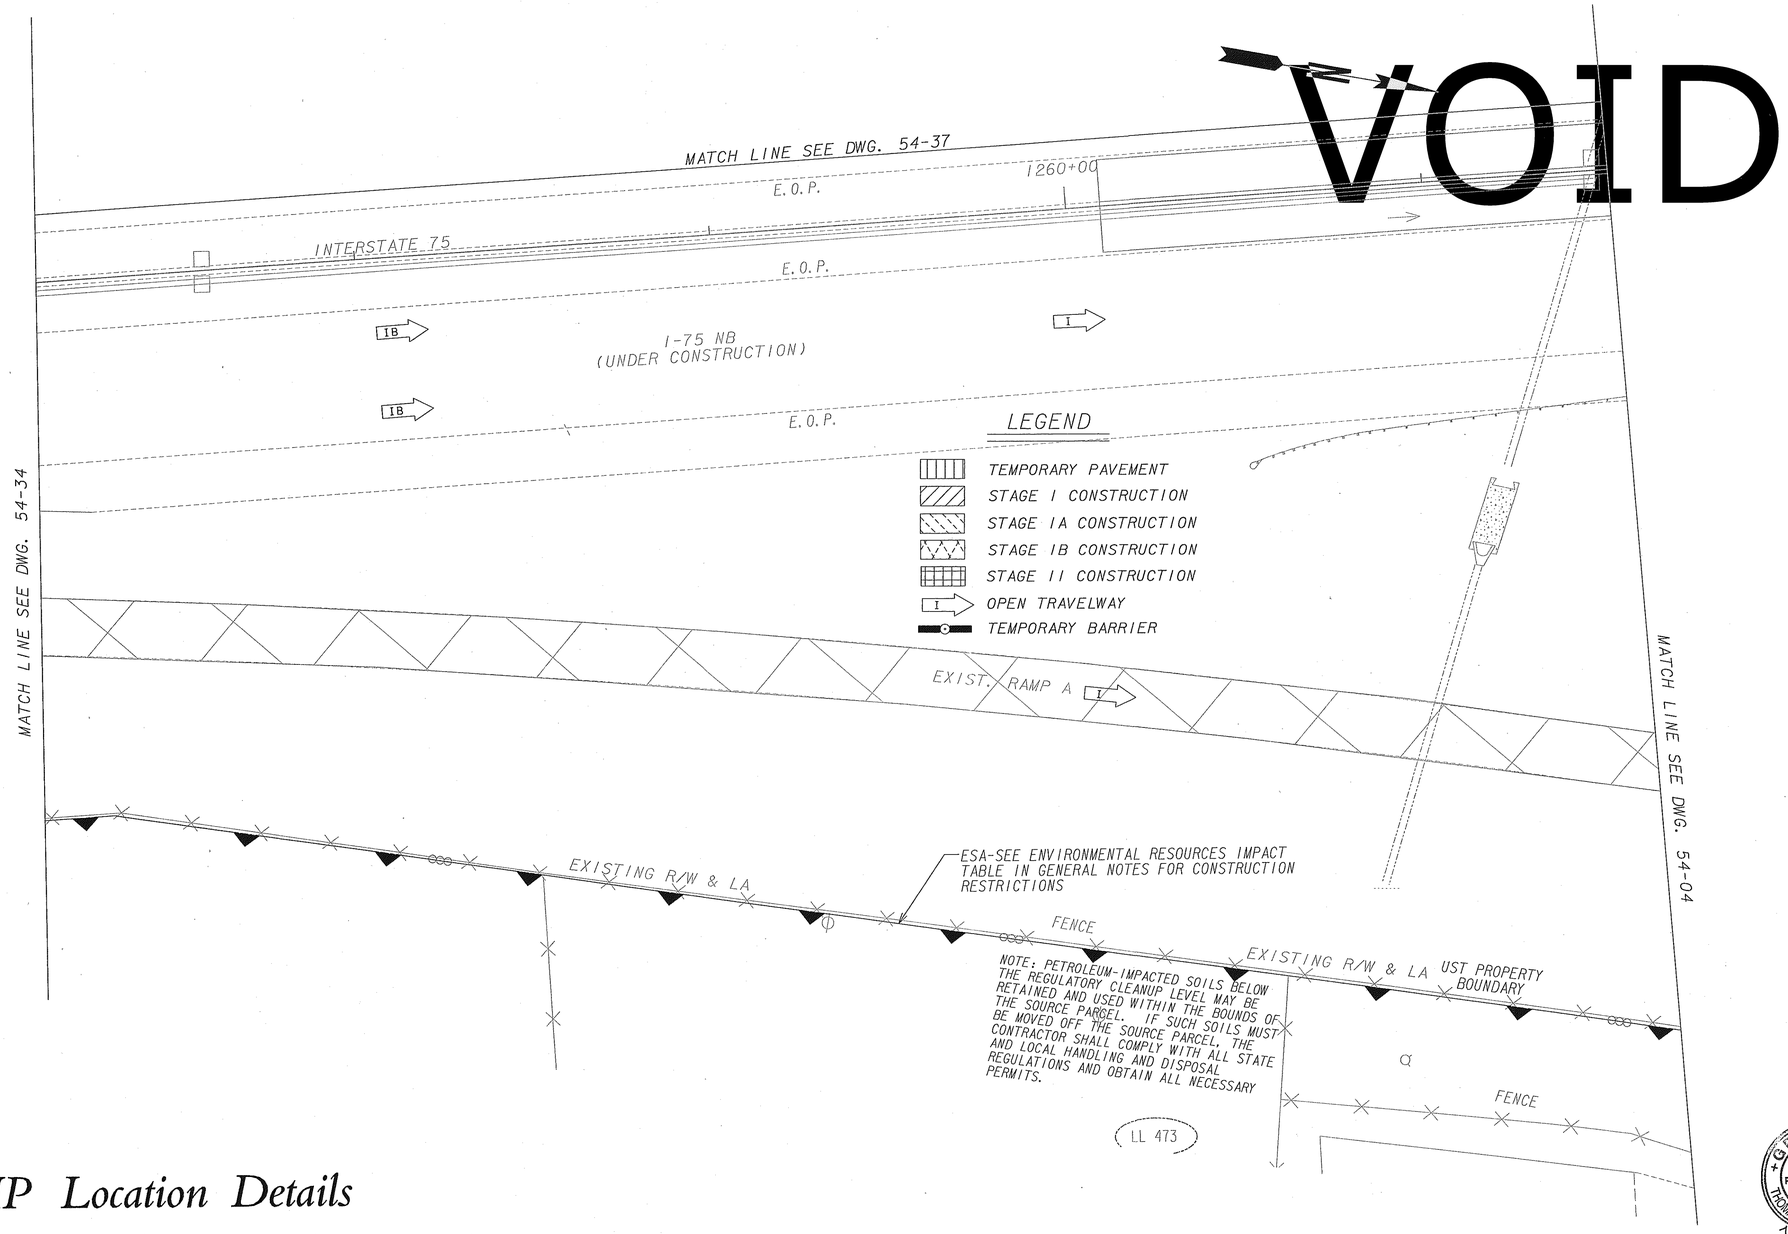

Stage I BMP Location Details

GEORGIA REGISTERED PROFESSIONAL ENGINEER No. 028001 THOMAS SCOTT FRANKLIN 3/4/11

PLANS PREPARED AND SUBMITTED BY:

AEI

Branch Offices
65 Aberdeen Drive, Glasgow, KY 42141, (270) 651-7220
1634 White Circle, Suite 101, Marietta, GA 30066, (770) 422-8422
2500 Nelson Miller Parkway, Louisville, KY 40223, (502) 245-3813

AMERICAN ENGINEERS, INC.
www.aei.co
PROFESSIONAL ENGINEERING
DESIGN CONSULTANT

SCALE IN FEET
0 20 40 80

REVISION DATES

STATE OF GEORGIA
DEPARTMENT OF TRANSPORTATION
OFFICE: PROGRAM DELIVERY
BMP LOCATION DETAILS

NHS00-0000-00(765)
P. I. 0000765

DRAWING No. 54-35

1/5/2009 GPLN

y:\0000765\dgn\000765er35.dgn 2/28/2011 1:26:13 PM