**VOID**

| 3/4/2014<br>USER:p0026287 | 6:06:24 PM<br>H:\646337-175\BATCH PRINT\gplotborder.tbl | h:\646337-175\99 design\0000803XR01.dgn<br>GRWCOV | COUNTY | PROJECT NUMBER | SHEET NO. | TOTAL SHEETS |
|---|---|---|---|---|---|---|
| | | | TIFT | NHS00-0000-00(803) | 53 | 500 |

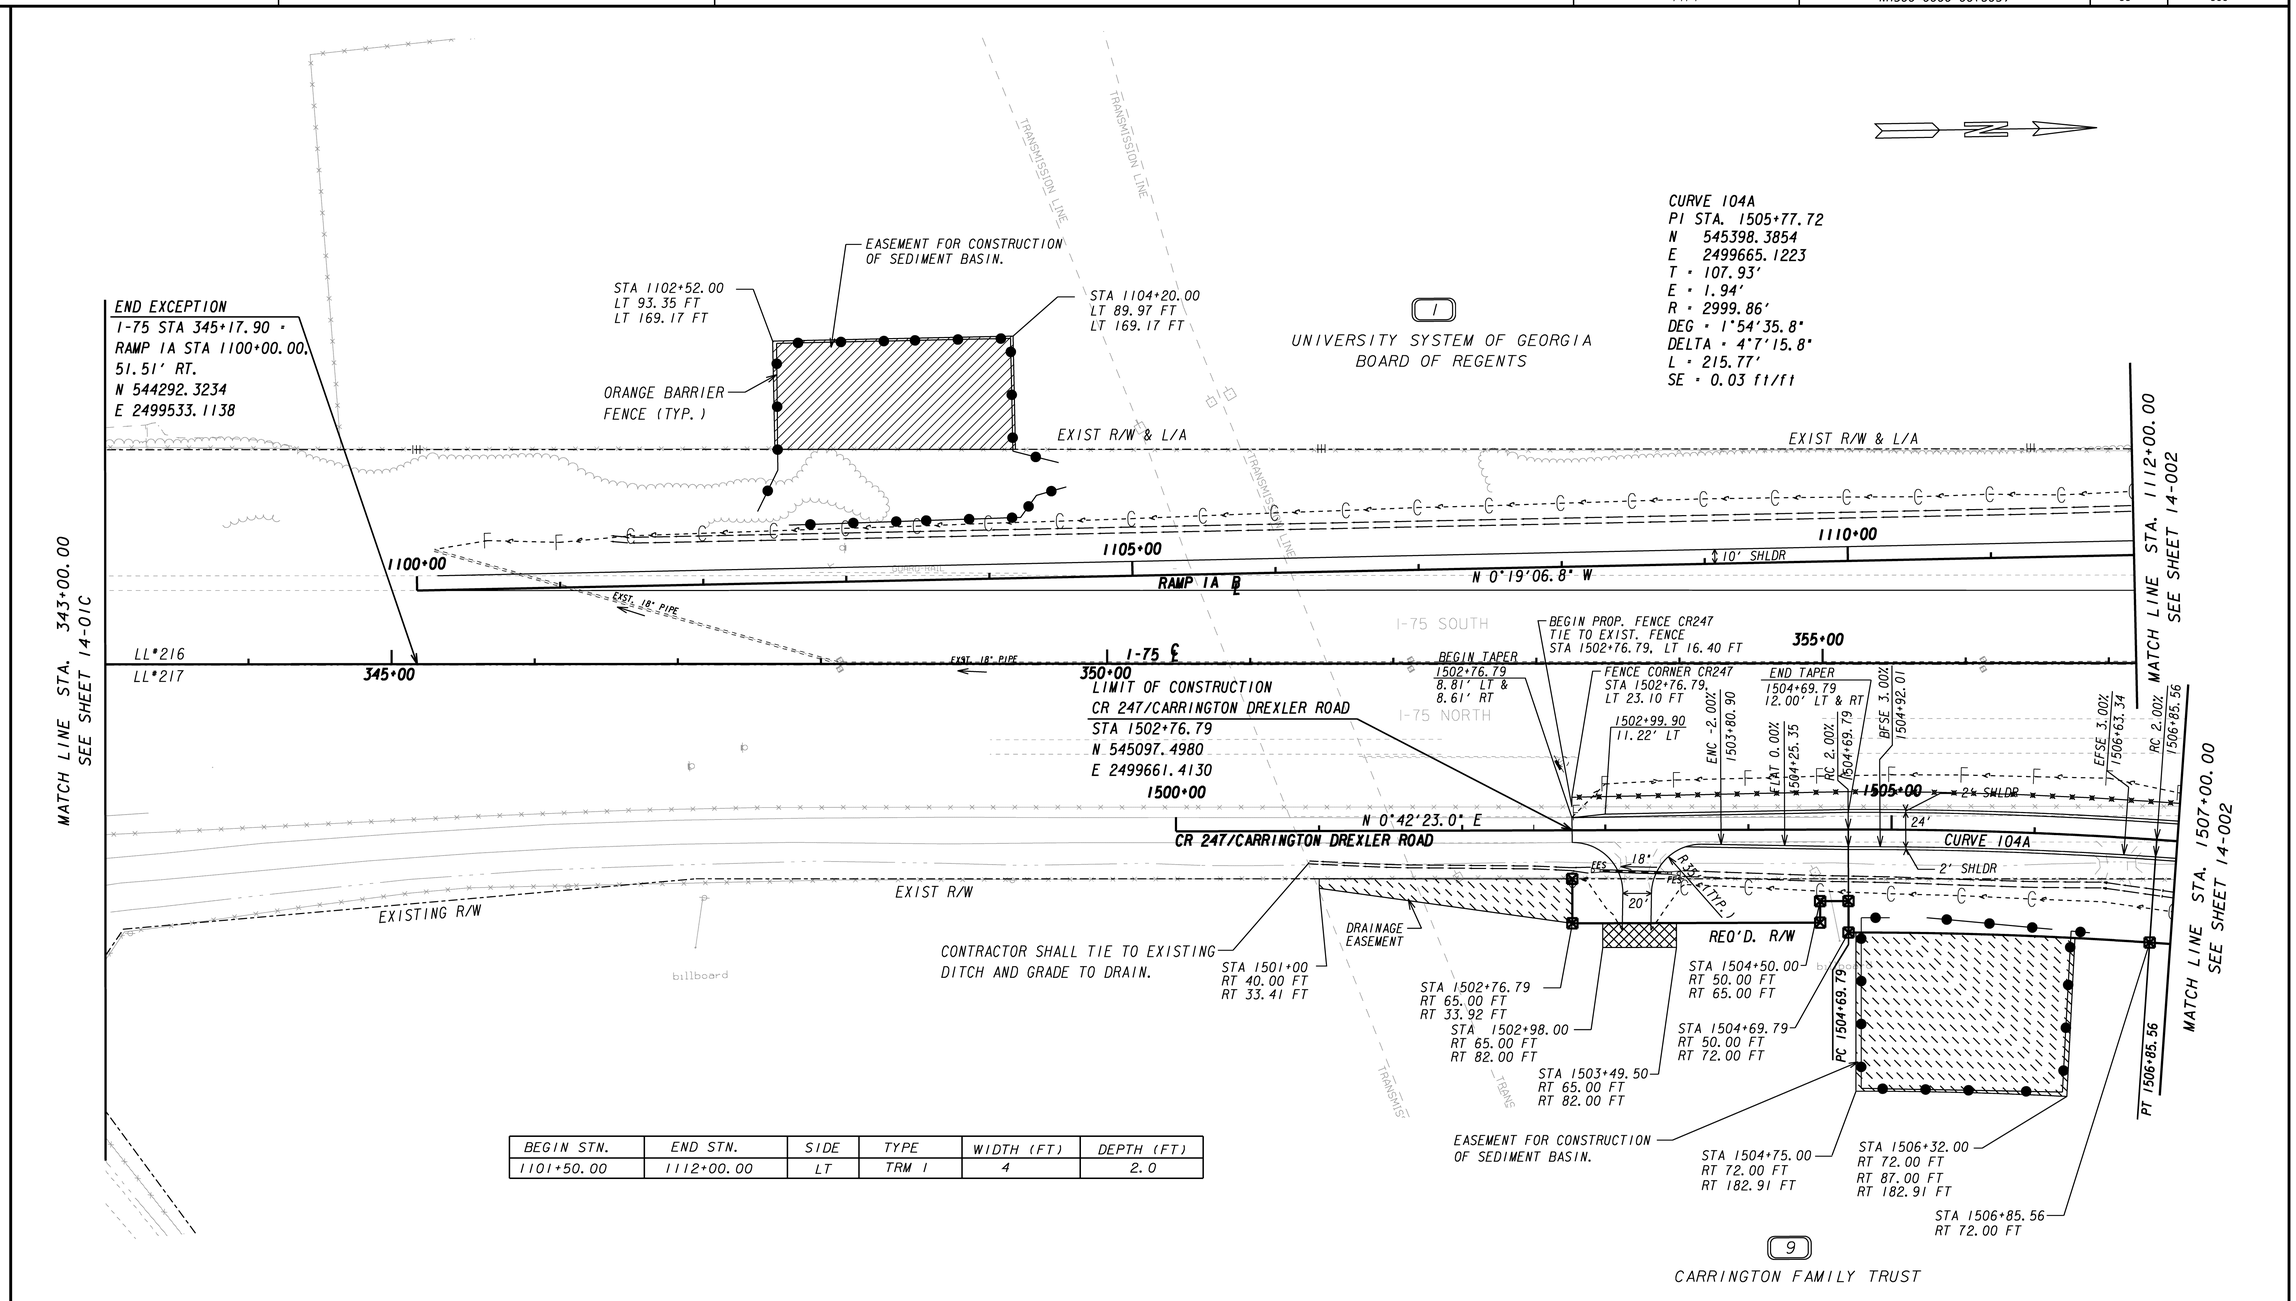


| BEGIN STN. | END STN. | SIDE | TYPE | WIDTH (FT) | DEPTH (FT) |
|---|---|---|---|---|---|
| 1101+50.00 | 1112+00.00 | LT | TRM 1 | 4 | 2.0 |

PROPERTY AND EXISTING R/W LINE
REQUIRED R/W LINE
CONSTRUCTION LIMITS
EASEMENT FOR CONSTR & MAINTENANCE OF SLOPES
EASEMENT FOR CONSTR OF SLOPES
EASEMENT FOR CONSTR OF DRIVES

BEGIN LIMIT OF ACCESS.....BLA
END LIMIT OF ACCESS.....ELA
LIMIT OF ACCESS
REQ'D R/W & LIMIT OF ACCESS
PROPOSED FENCE

**PARSONS**
3577 PARKWAY LANE, BUILDING V
SUITE 100, NORCROSS, GA 30092

SCALE IN FEET
0 50 100 200

**GEORGIA**
**DEPARTMENT OF TRANSPORTATION**

REVISION DATES

STATE OF GEORGIA
DEPARTMENT OF TRANSPORTATION
OFFICE: PROGRAM DELIVERY

**CROSSROAD PLAN**
CR 247/CARRINGTON DREXLER ROAD & RAMP 1A
I-75 @ CR410/BRIGHTON ROAD-PHASE II

DRAWING No.
14-001