GENERAL NOTES:

1. SEE ENVIRONMENTAL RESOURCES IMPACT TABLE IN GENERAL NOTES FOR CONSTRUCTION RESTRICTIONS. SEE DRAWING 4-002.
2. SEE DRAWING NUMBER 25-020 FOR POLE AND LUMINAIRE LOCATIONS SCHEDULE.
3. SEE DRAWING NUMBERS 25-015 AND 25-014 FOR SERVICE POINT LIGHTING BRANCH CIRCUIT WIRING DIAGRAM, CONDUCTOR AND CONDUIT SIZES.
4. SEE DRAWING 25-017 FOR EJB (ELECTRICAL JUNCTION BOX) PULL BOX AND SERVICE POINT DETAILS.
5. SEE DRAWING NO. 25-013 FOR GENERAL NOTES, SYMBOLS AND ABBREVIATIONS THAT APPLY TO THIS DRAWING.
6. CONTRACTOR SHALL COORDINATE UNDERGROUND CIRCUIT INSTALLATION TO AVOID CONFLICT WITH DRAINAGE DITCH/PIPING IN THIS AREA.

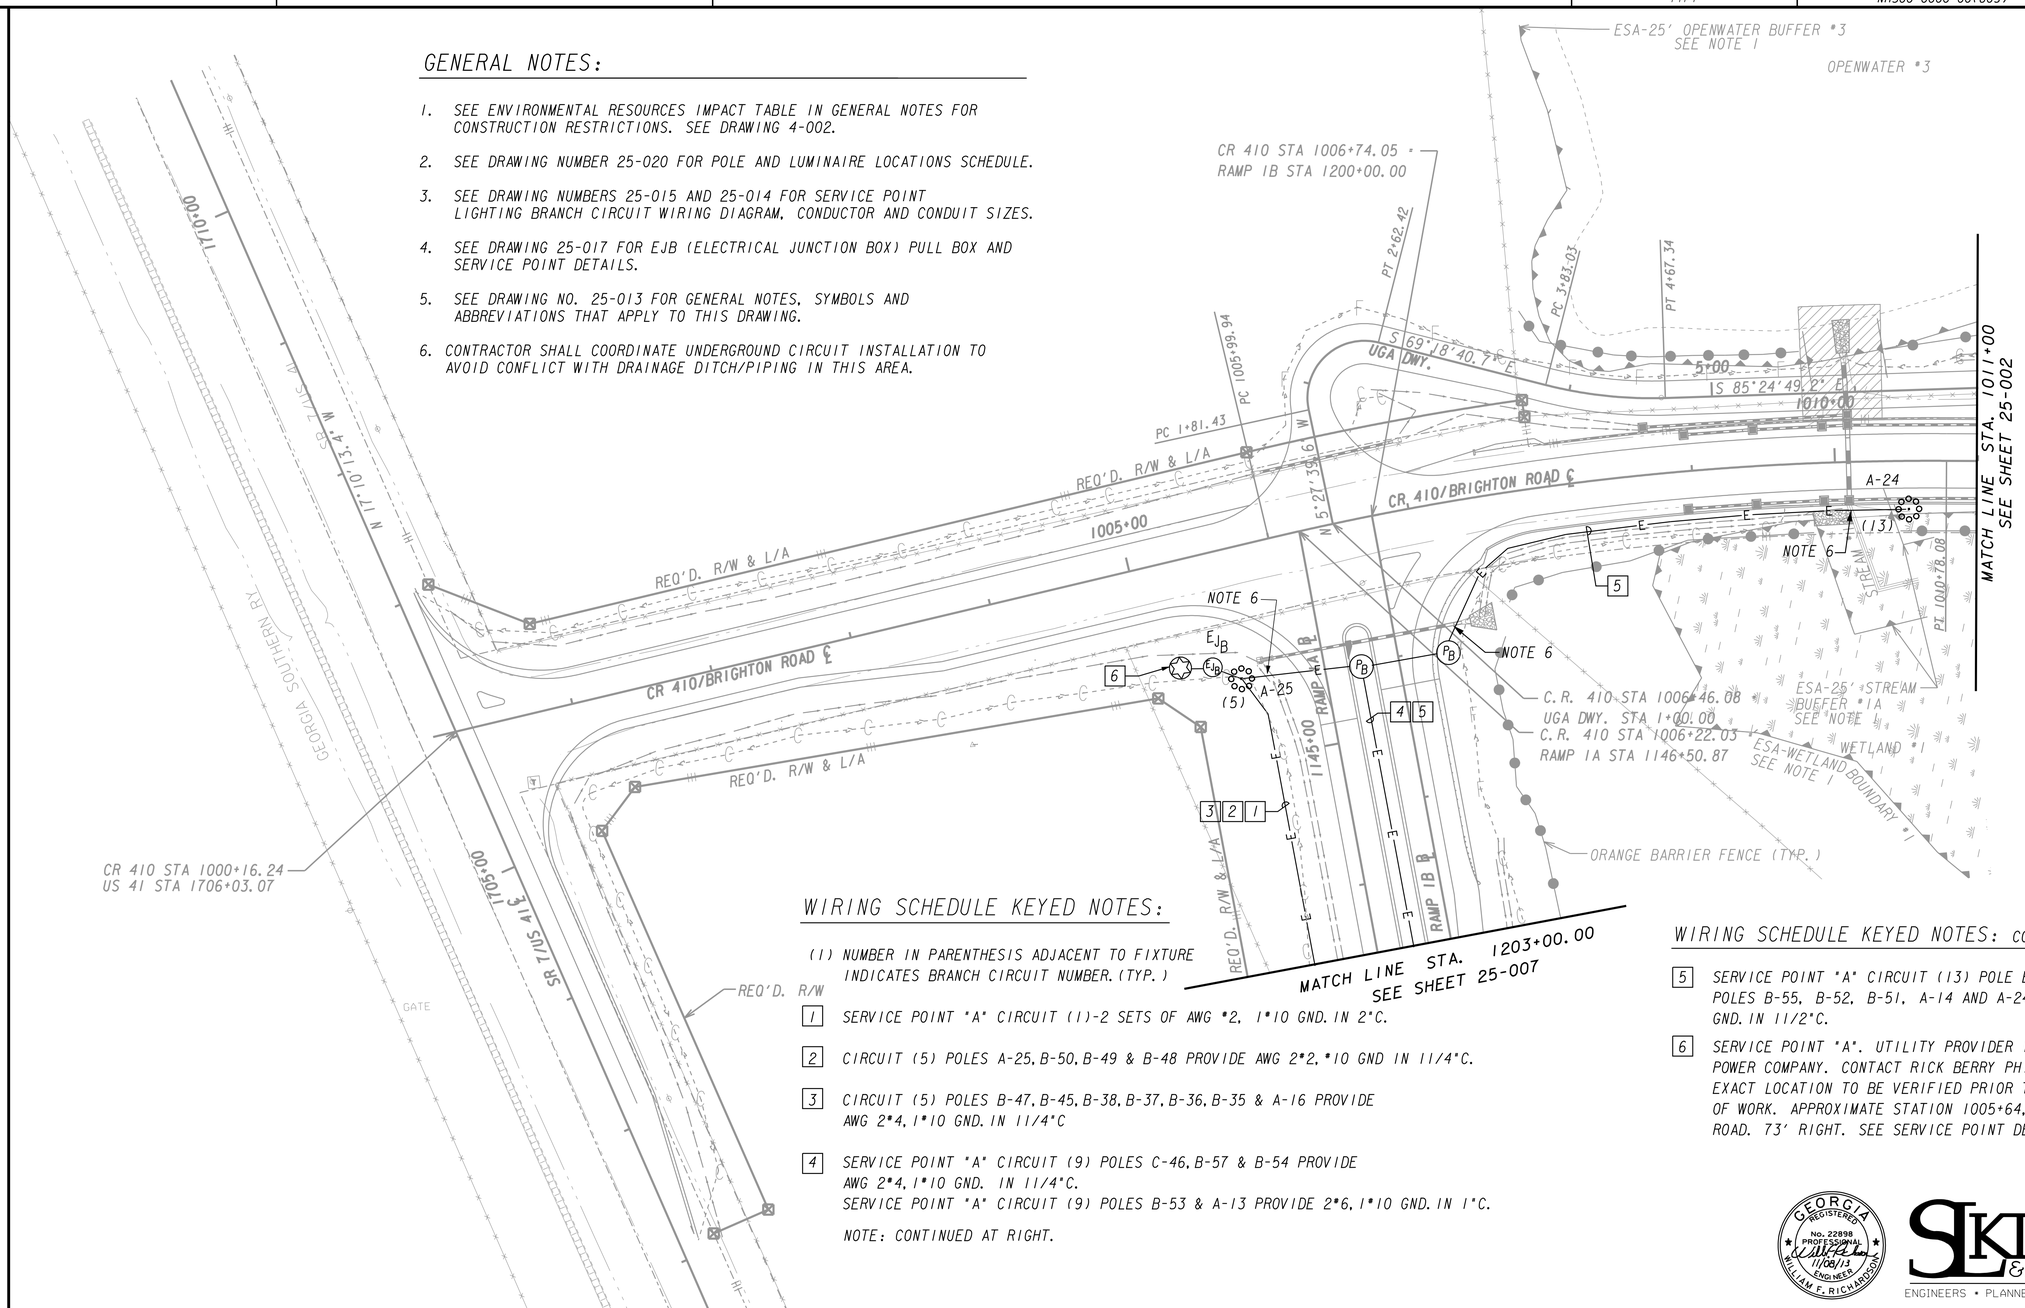

WIRING SCHEDULE KEYED NOTES:

(1) NUMBER IN PARENTHESIS ADJACENT TO FIXTURE INDICATES BRANCH CIRCUIT NUMBER. (TYP.)

1. SERVICE POINT "A" CIRCUIT (1)-2 SETS OF AWG #2, 1#10 GND. IN 2"C.
2. CIRCUIT (5) POLES A-25, B-50, B-49 & B-48 PROVIDE AWG 2#2, #10 GND IN 1 1/4"C.
3. CIRCUIT (5) POLES B-47, B-45, B-38, B-37, B-36, B-35 & A-16 PROVIDE AWG 2#4, 1#10 GND. IN 1 1/4"C
4. SERVICE POINT "A" CIRCUIT (9) POLES C-46, B-57 & B-54 PROVIDE AWG 2#4, 1#10 GND. IN 1 1/4"C.
   SERVICE POINT "A" CIRCUIT (9) POLES B-53 & A-13 PROVIDE 2#6, 1#10 GND. IN 1"C.

NOTE: CONTINUED AT RIGHT.

WIRING SCHEDULE KEYED NOTES: CONTINUED:

5. SERVICE POINT "A" CIRCUIT (13) POLE B-56 PROVIDE AWG 2#2 #10 GND - POLES B-55, B-52, B-51, A-14 AND A-24 PROVIDE AWG 2#4, #10 GND. IN 1 1/2"C.
6. SERVICE POINT "A". UTILITY PROVIDER IS GEORGIA POWER COMPANY. CONTACT RICK BERRY PH: 1-229-387-3407. EXACT LOCATION TO BE VERIFIED PRIOR TO COMMENCEMENT OF WORK. APPROXIMATE STATION 1005+64, CR410/BRIGHTON ROAD. 73' RIGHT. SEE SERVICE POINT DETAIL SHEET 25-017.

USE ON CONSTRUCTION

GEORGIA REGISTERED PROFESSIONAL ENGINEER No. 22898 WILLIAM F. RICHARDSON 11/08/13

SLKING & Associates, Inc.
270 Peachtree Street, N.W.
Suite 1600
Atlanta, GA 30303
(M) 404.524.5800
(F) 404.584.1799
ENGINEERS • PLANNERS • MANAGERS www.slking.com

PROPERTY AND EXISTING R/W LINE
REQUIRED R/W LINE
CONSTRUCTION LIMITS
EASEMENT FOR CONSTR & MAINTENANCE OF SLOPES
EASEMENT FOR CONSTR OF SLOPES
EASEMENT FOR CONSTR OF DRIVES

BEGIN LIMIT OF ACCESS.....BLA
END LIMIT OF ACCESS.....ELA
LIMIT OF ACCESS
REQ'D R/W & LIMIT OF ACCESS
PROPOSED FENCE

PARSONS
3577 PARKWAY LANE, BUILDING V
SUITE 100, NORCROSS, GA 30092

SCALE IN FEET
0 50 100 200

GEORGIA DEPARTMENT OF TRANSPORTATION

REVISION DATES		
04-14-2014		
05-01-2014		

STATE OF GEORGIA
DEPARTMENT OF TRANSPORTATION
OFFICE: PROGRAM DELIVERY

LIGHTING PLANS
CR 410/BRIGHTON ROAD
I-75 @ CR410/BRIGHTON ROAD-PHASE II

DRAWING No. 25-001