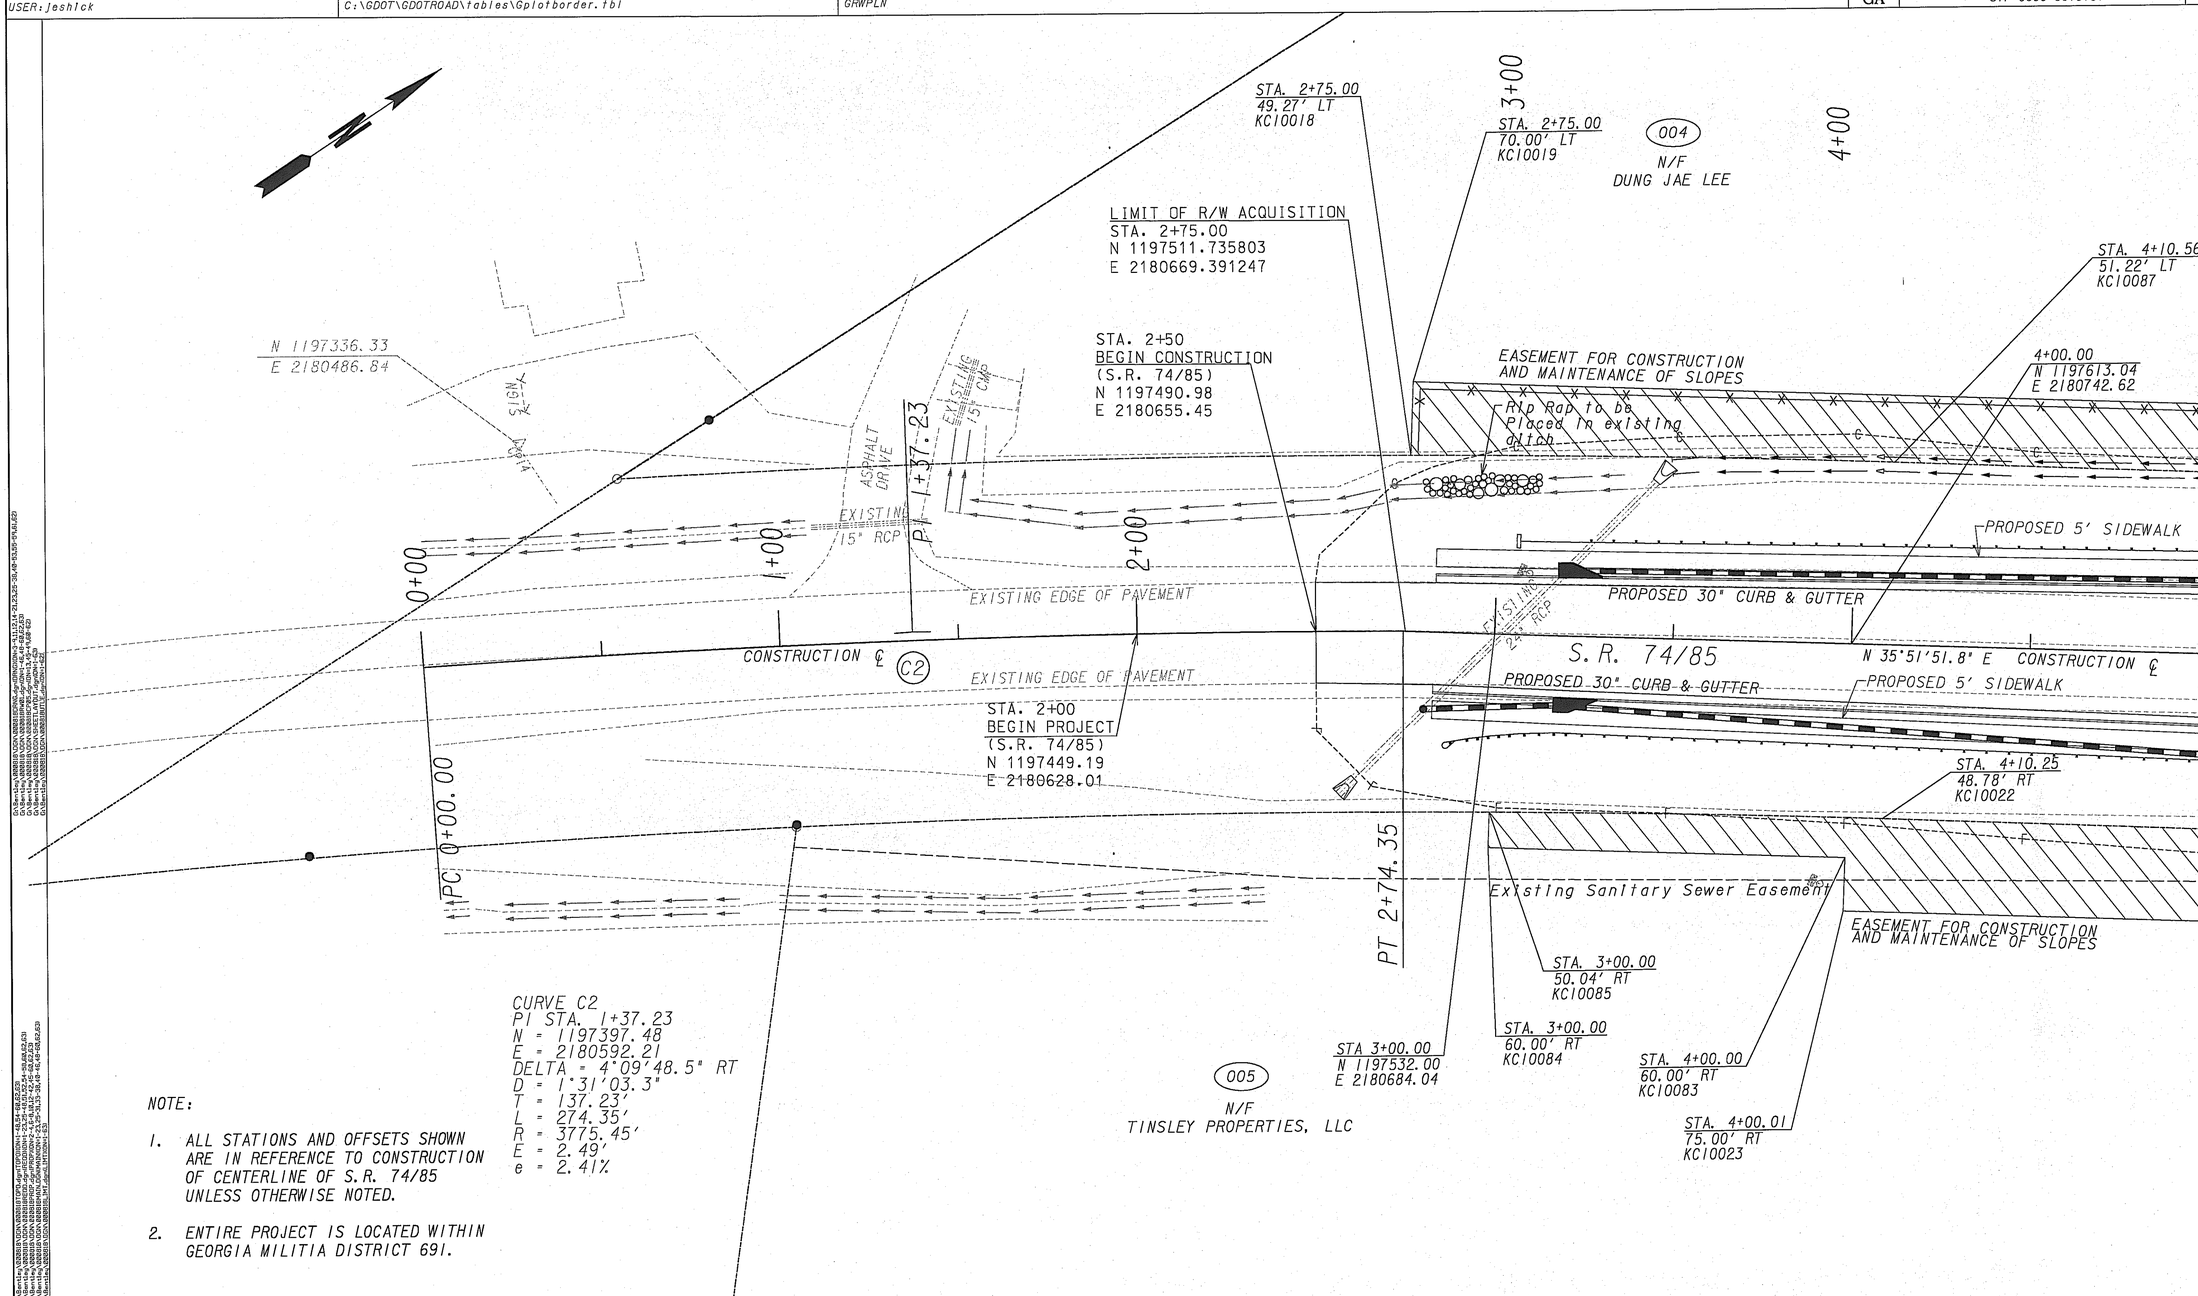

CURVE C2
PI STA. 1+37.23
N = 1197397.48
E = 2180592.21
DELTA = 4°09'48.5" RT
D = 1°31'03.3"
T = 137.23'
L = 274.35'
R = 3775.45'
E = 2.49'
e = 2.41%

NOTE:

1. ALL STATIONS AND OFFSETS SHOWN ARE IN REFERENCE TO CONSTRUCTION OF CENTERLINE OF S.R. 74/85 UNLESS OTHERWISE NOTED.

2. ENTIRE PROJECT IS LOCATED WITHIN GEORGIA MILITIA DISTRICT 691.

PROPERTY AND EXISTING R/W LINE
REQUIRED R/W LINE
CONSTRUCTION LIMITS
EASEMENT FOR CONSTR & MAINTENANCE OF SLOPES
EASEMENT FOR CONSTR OF SLOPES
EASEMENT FOR CONSTR OF DRIVES

BEGIN LIMIT OF ACCESS.....BLA
END LIMIT OF ACCESS.....ELA
LIMIT OF ACCESS
REQ'D R/W & LIMIT OF ACCESS

SCALE IN FEET
0 20 40 80

Cranston, Engineering Group, P.C.

DATE	REVISIONS	DATE	REVISIONS
		04/06/2007	REVISED OWNERS NAME ON PARCEL 005
		05/17/2007	REVISED OWNERS NAME ON PARCEL 005

STATE OF GEORGIA
DEPARTMENT OF TRANSPORTATION

RIGHT OF WAY MAP
PROJECT NO: STP-0000-00(818)
COUNTY: COWETA
LAND LOT NO: 291
LAND DISTRICT: 1
GMD 691
DATE 04/27/06 SH 07 OF 12

...\000818\DGN\000818RW05.dgn 8/16/2007 8:57:23 AM jeshick