VOID

7/21/2014 sbush	Mon Jul 21 16:55:19 2014	\\gdot-dsnl\gocfg\resources\Gdot-2012.tbl	C:\KCData\000833\Dgn\0000833ER26.dgn	STATE	PROJECT NUMBER	SHEET NO.	TOTAL SHEETS
				GA	STP00-0000-00 (833)	282	309

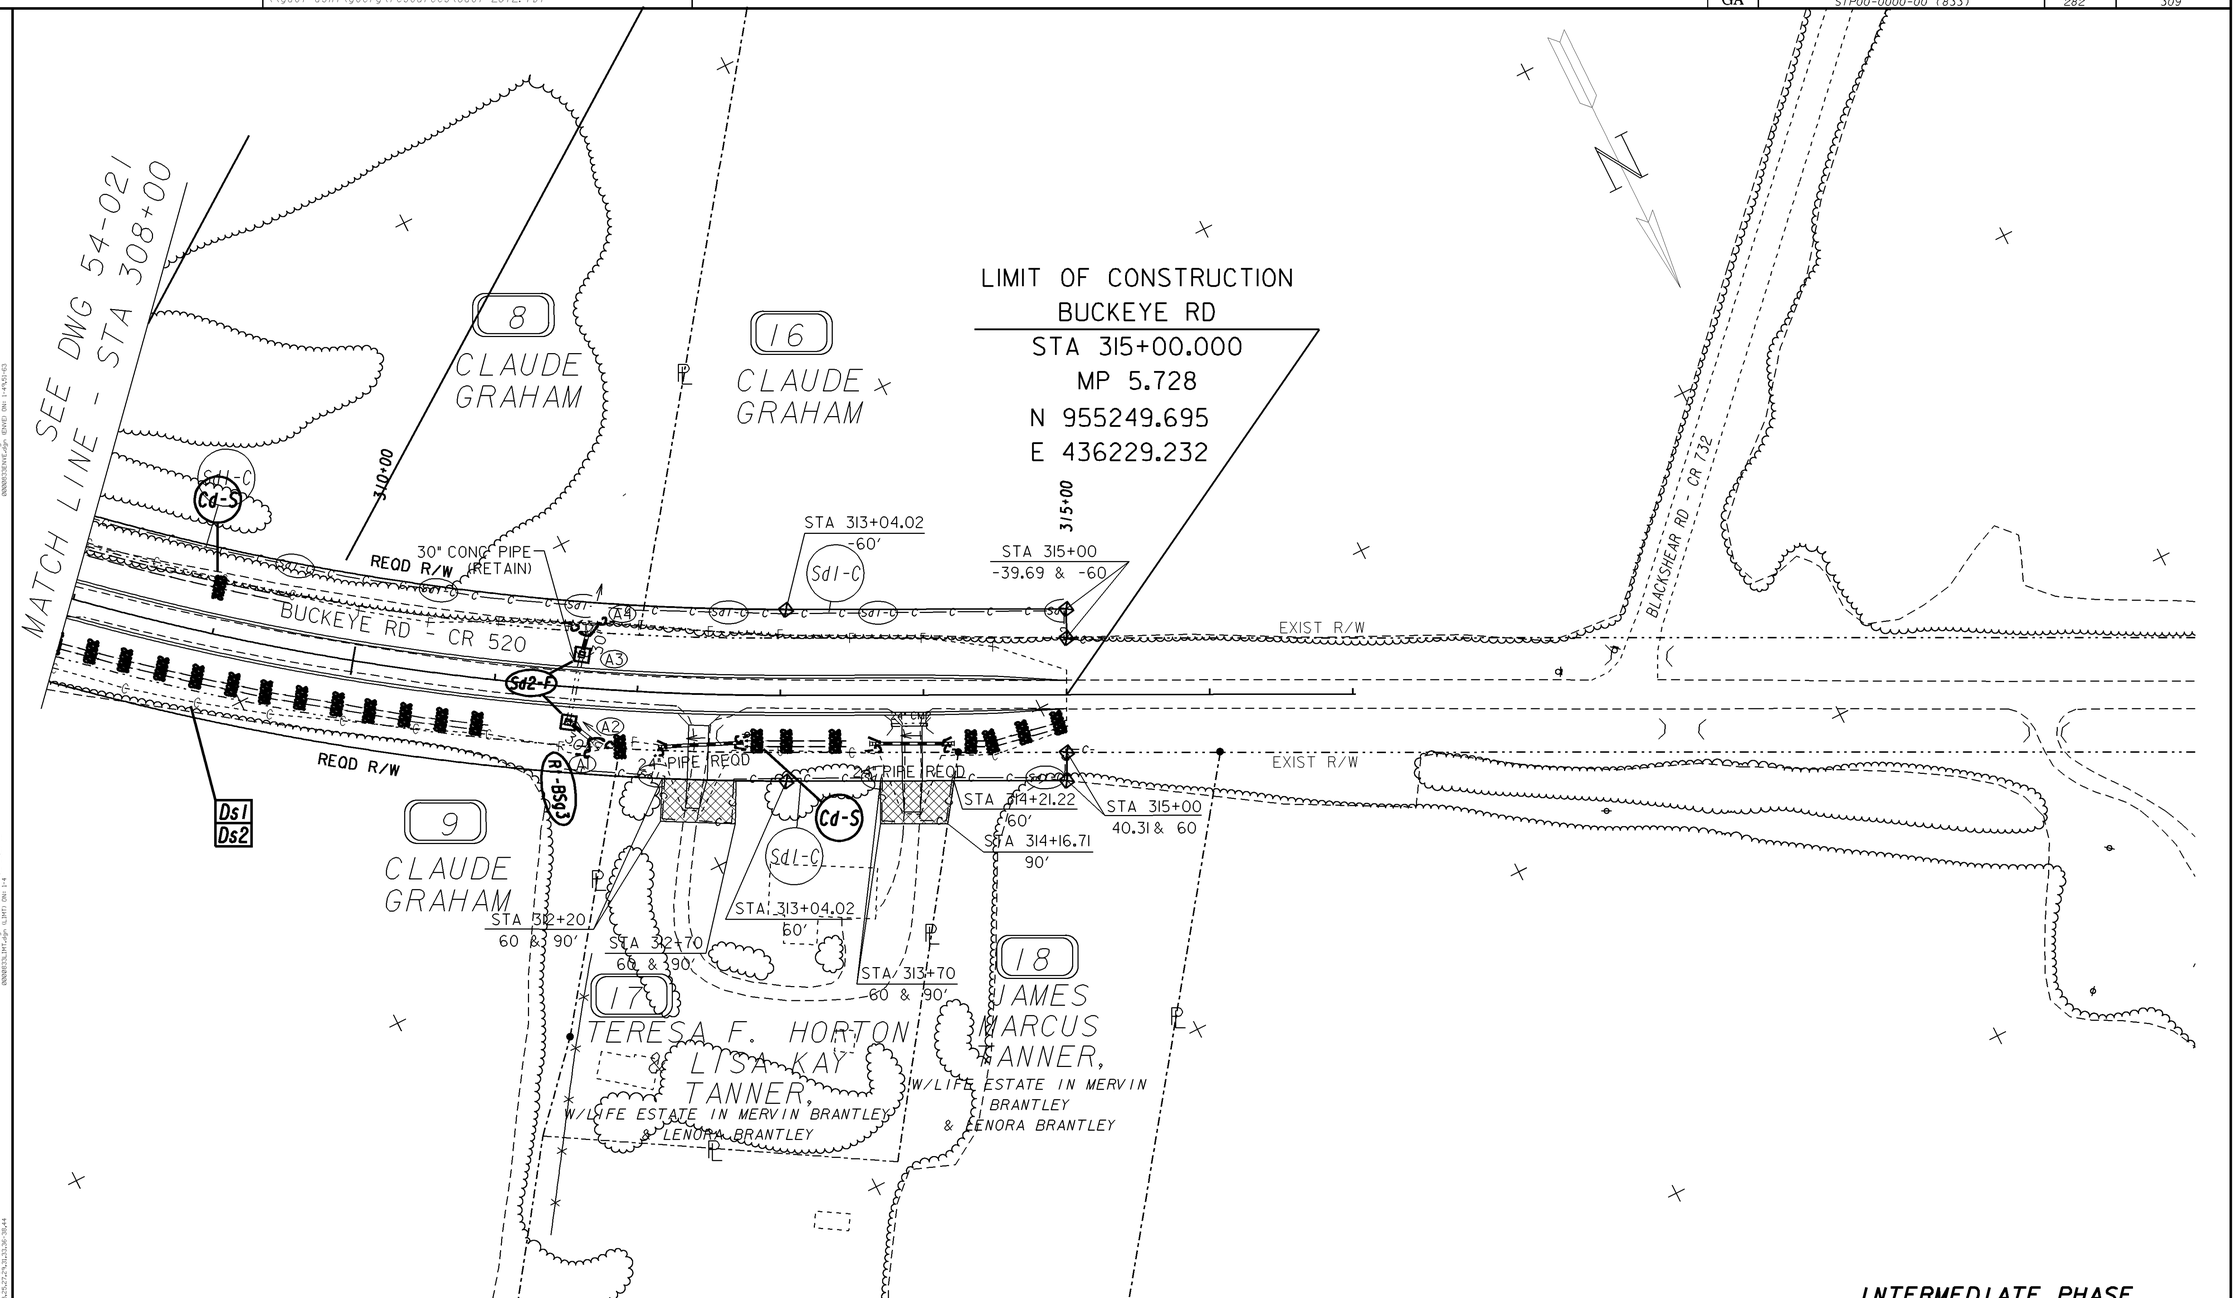

INTERMEDIATE PHASE

PROPERTY AND EXISTING R/W LINE	
REQUIRED R/W LINE	
CONSTRUCTION LIMITS	C F
EASEMENT FOR CONSTR & MAINTENANCE OF SLOPES	
EASEMENT FOR CONSTR OF SLOPES	
EASEMENT FOR CONSTR OF DRIVES	

BEGIN LIMIT OF ACCESS..... BLA
END LIMIT OF ACCESS..... ELA
LIMIT OF ACCESS
REQ'D R/W & LIMIT OF ACCESS

GEORGIA
DEPARTMENT OF TRANSPORTATION

SCALE IN FEET
0 50 100 200

REVISION DATES

STATE OF GEORGIA
DEPARTMENT OF TRANSPORTATION
OFFICE: TENNILLE DESIGN

BMP LOCATION DETAILS

BUCKEYE RD
STA 308+00 TO END
LAURENS COUNTY

DRAWING No. 54-026

3/1/2007 GPLN

STP00-0000-00 (833) LAURENS COUNTY