DATE\$\$\$	TIME\$\$\$	\$PRF\$	\$DGN\$	STATE	PROJECT NUMBER	SHEET NO.	TOTAL SHEETS
\$USER\$		\$\$PENTABLE\$\$		GA	NHS00-0000-00(931)	62	83

VOID

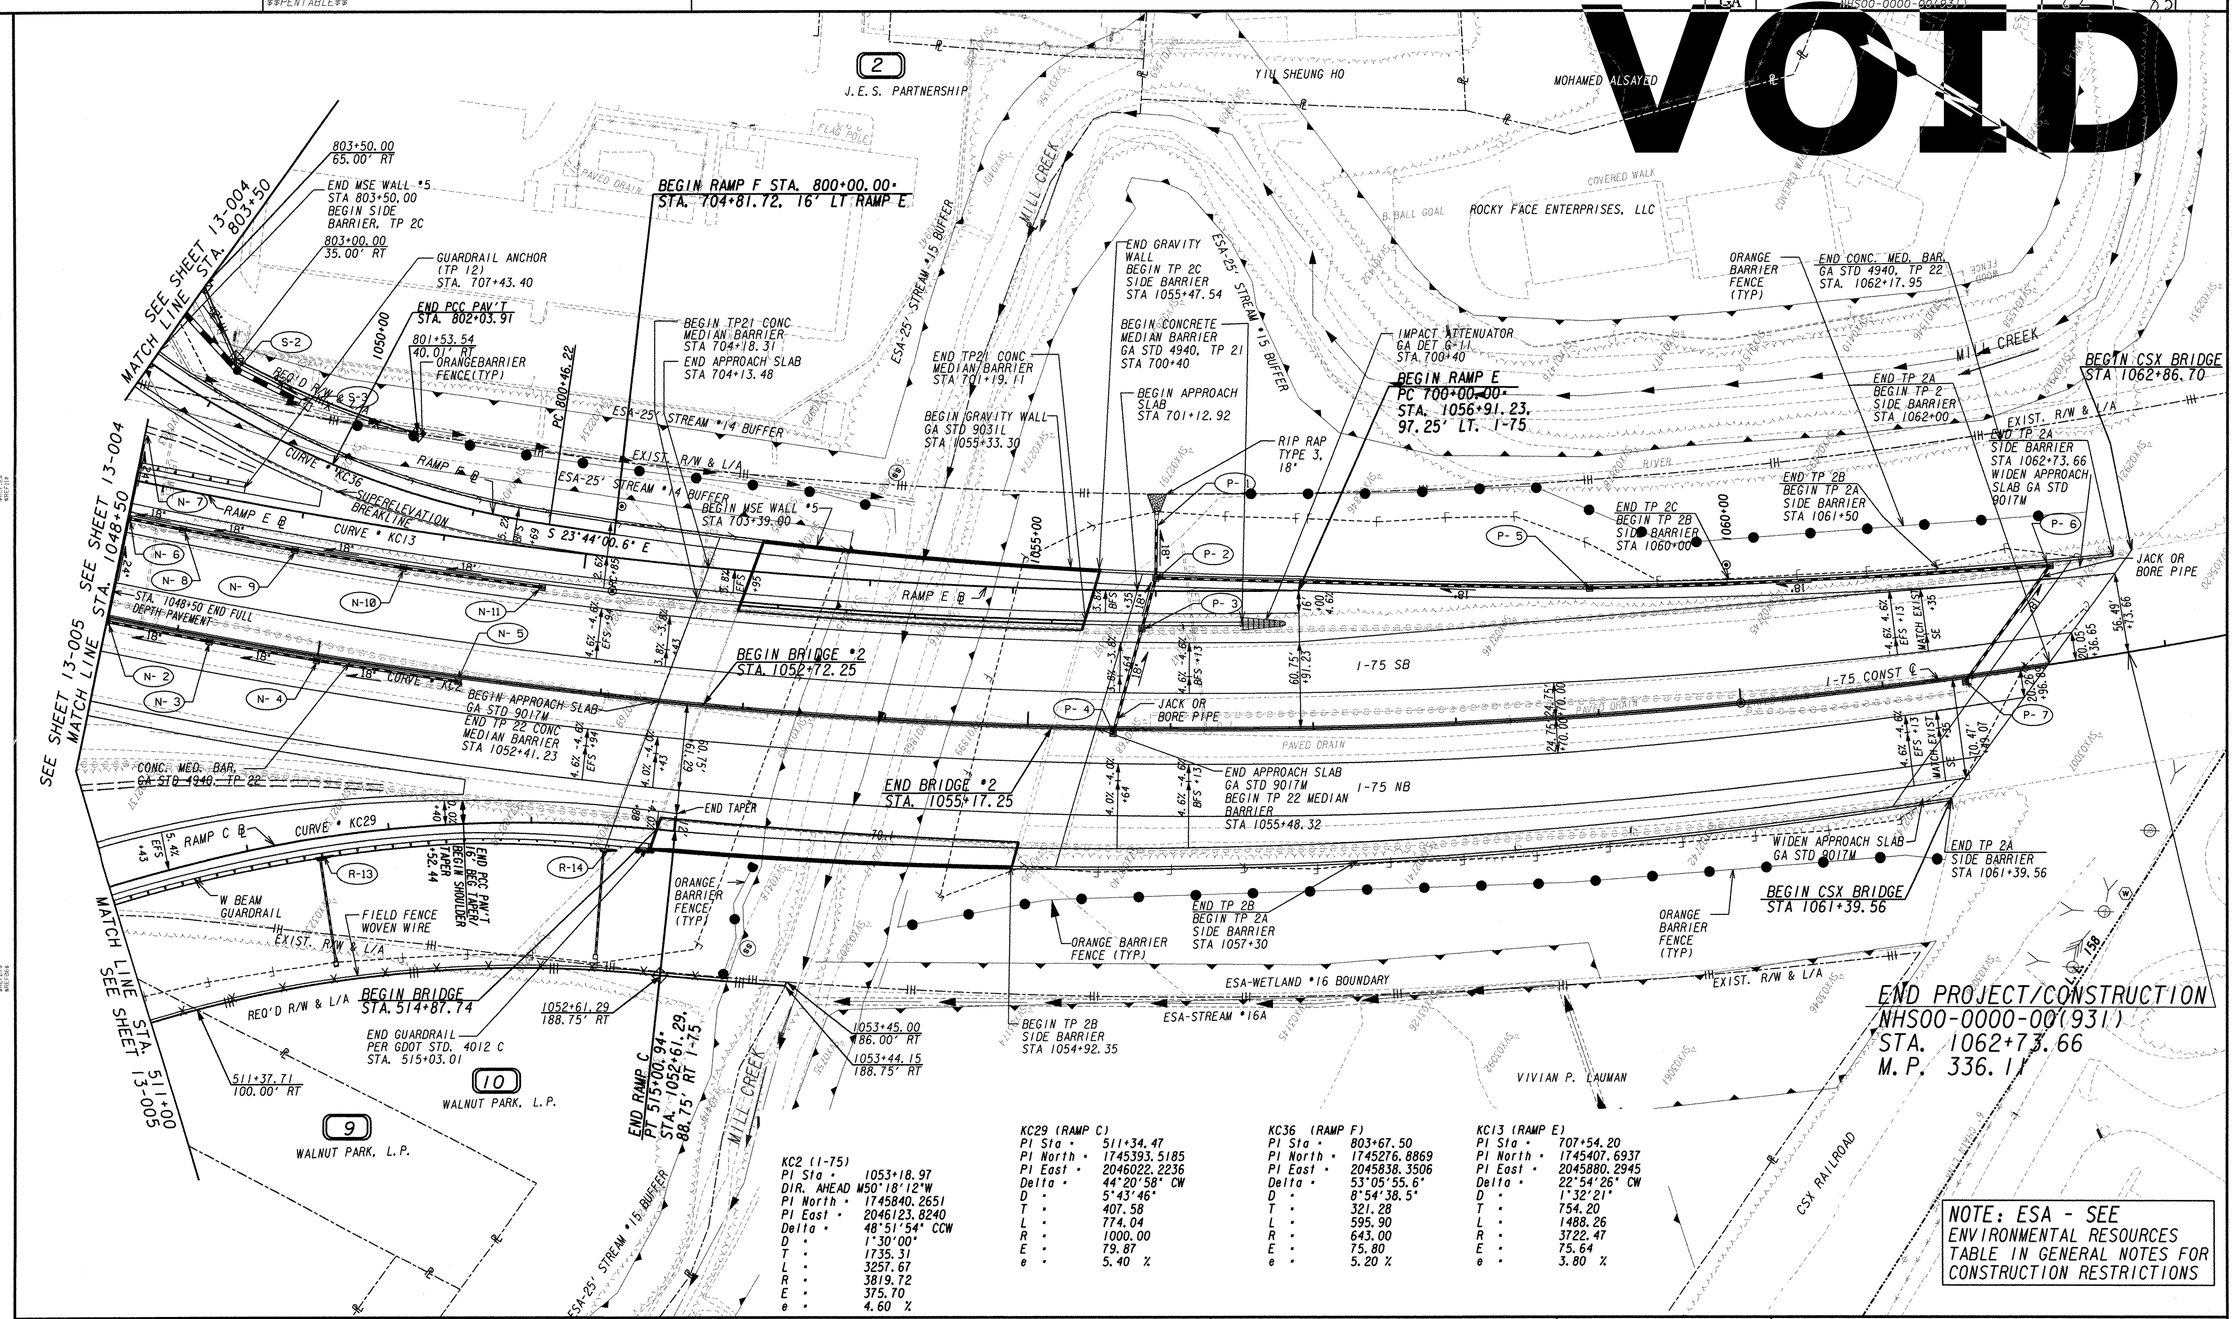

KC2 (I-75)

PI Sta =	1053+18.97
DIR. AHEAD	N50°18'12"W
PI North =	1745840.2651
PI East =	2046123.8240
Delta =	48°51'54" CCW
D =	1°30'00"
T =	1735.31
L =	3257.67
R =	3819.72
E =	375.70
e =	4.60 %

KC29 (RAMP C)

PI Sta =	511+34.47
PI North =	1745393.5185
PI East =	2046022.2236
Delta =	44°20'58" CW
D =	5°43'46"
T =	407.58
L =	774.04
R =	1000.00
E =	79.87
e =	5.40 %

KC36 (RAMP F)

PI Sta =	803+67.50
PI North =	1745276.8869
PI East =	2045838.3506
Delta =	53°05'55.6"
D =	8°54'38.5"
T =	321.28
L =	595.90
R =	643.00
E =	75.80
e =	5.20 %

KC13 (RAMP E)

PI Sta =	707+54.20
PI North =	1745407.6937
PI East =	2045880.2945
Delta =	22°54'26" CW
D =	1°32'21"
T =	754.20
L =	1488.26
R =	3722.47
E =	75.64
e =	3.80 %

PROPERTY AND EXISTING R/W LINE
REQUIRED R/W LINE
CONSTRUCTION LIMITS
EASEMENT FOR CONSTR & MAINTENANCE OF SLOPES
EASEMENT FOR CONSTR OF SLOPES
EASEMENT FOR CONSTR OF DRIVES

BEGIN LIMIT OF ACCESS.....BLA
END LIMIT OF ACCESS.....ELA
LIMIT OF ACCESS
REQ'D R/W & LIMIT OF ACCESS
ORANGE BARRIER FENCE

Kimley-Horn and Associates, Inc.
Engineering, Planning, and Environmental Consultants
Suite 220, 2 Sun Court
Norcross, Georgia 30092

SCALE IN FEET
0 50 100 200

REVISION DATES

STATE OF GEORGIA
DEPARTMENT OF TRANSPORTATION
OFFICE: PROGRAM DELIVERY

MAINLINE PLAN
I-75 @ US 41 ROCKY FACE

DRAWING No. 13-006