DATE$$$	TIME$$$	PRF	DGN	STATE	PROJECT NUMBER	SHEET NO.	TOTAL SHEETS
$USER$		$$PENTABLE$$		GA	NHS00-0000-00(931)	001	821

VOID

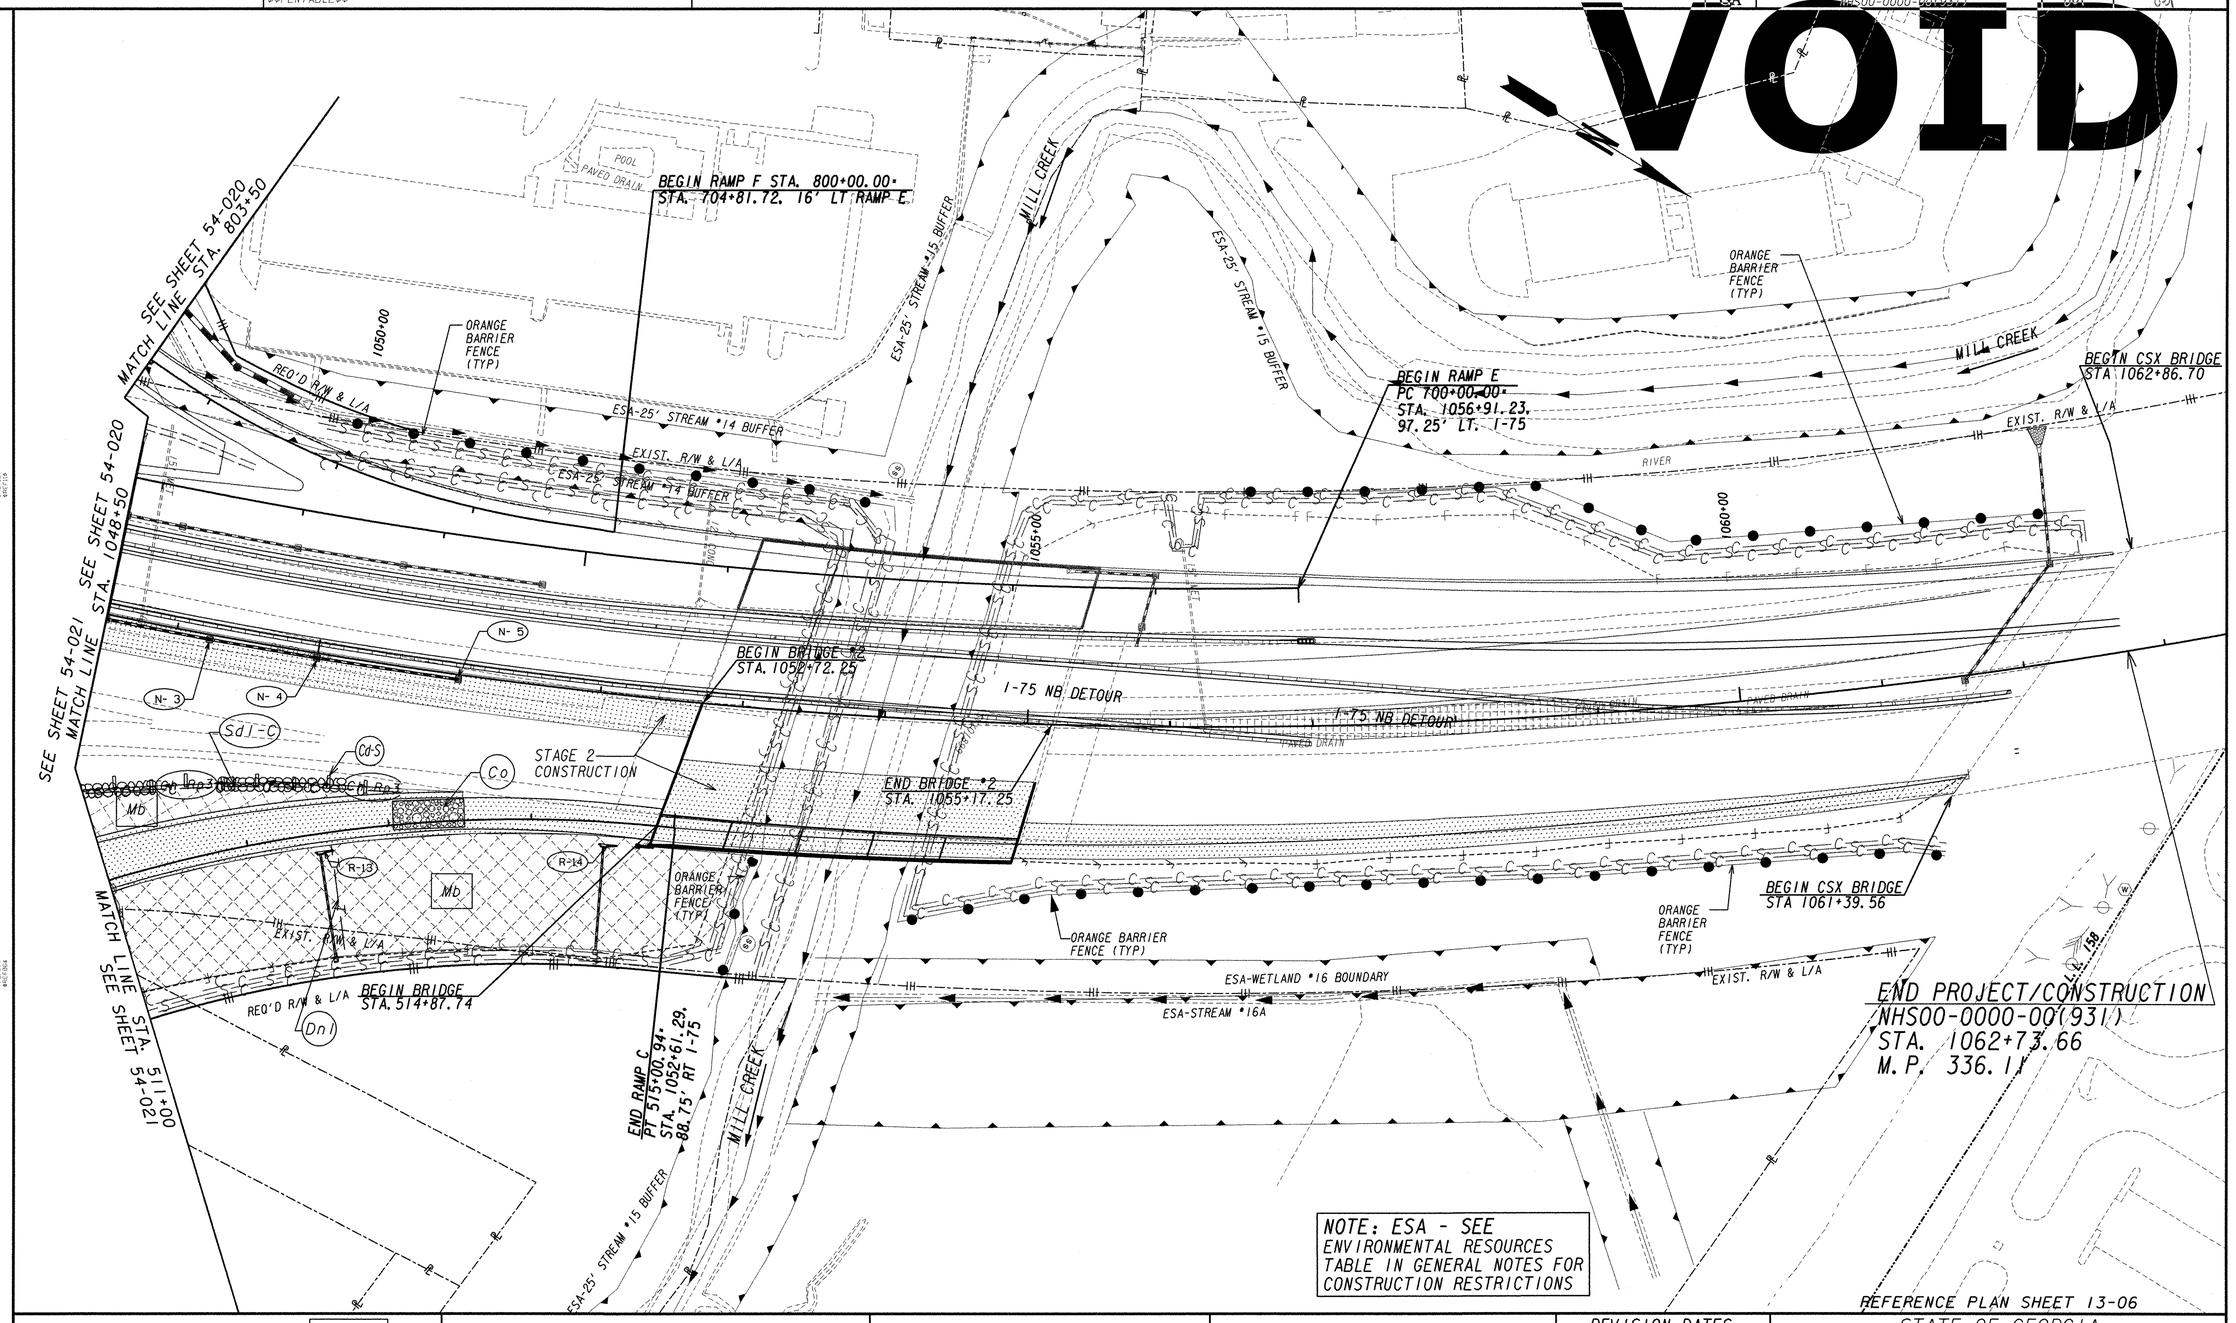

STAGE CONSTRUCTION
TEMPORARY PAVEMENT
OBLITERATE PAVEMENT
TRAFFIC THIS STAGE
TEMPORARY CONC. BARRIER

Kimley-Horn and Associates, Inc.
Engineering, Planning, and Environmental Consultants
Suite 220, 2 Sun Court
Norcross, Georgia 30092

SCALE IN FEET
0 50 100 200

REVISION DATES

STATE OF GEORGIA
DEPARTMENT OF TRANSPORTATION
OFFICE: PROGRAM DELIVERY

BMP LOCATION DETAILS
I-75 @ US 41 ROCKY FACE

STAGE 2

DRAWING No. 54-022