STATE	PROJECT NUMBER	SHEET NO.	TOTAL SHEETS
GEORGIA	STP-F001-00(098)	28	36

CURVE KC70000	
PI STA =	708+17.18
DELTA =	10°40'18" RT
DOC =	01°15'00"
R =	4583.66'
T =	428.11'
L =	853.74'
PI =	N 1427074.3759
	E 2510315.3561
SE =	NA

CURVE KC80000	
PI STA =	802+30.14
DELTA =	04°00'00" LT
DOC =	03°00'00"
R =	1909.86'
T =	66.69'
L =	133.33'
PI =	N 1426371.2542
	E 2510492.6834
SE =	2.37%

CURVE KC90000	
PI STA =	903+56.10
DELTA =	24°24'22" LT
DOC =	05°00'00"
R =	1145.92'
T =	247.82'
L =	488.12'
PI =	N 1426227.7695
	E 2510732.5603
SE =	2.94%

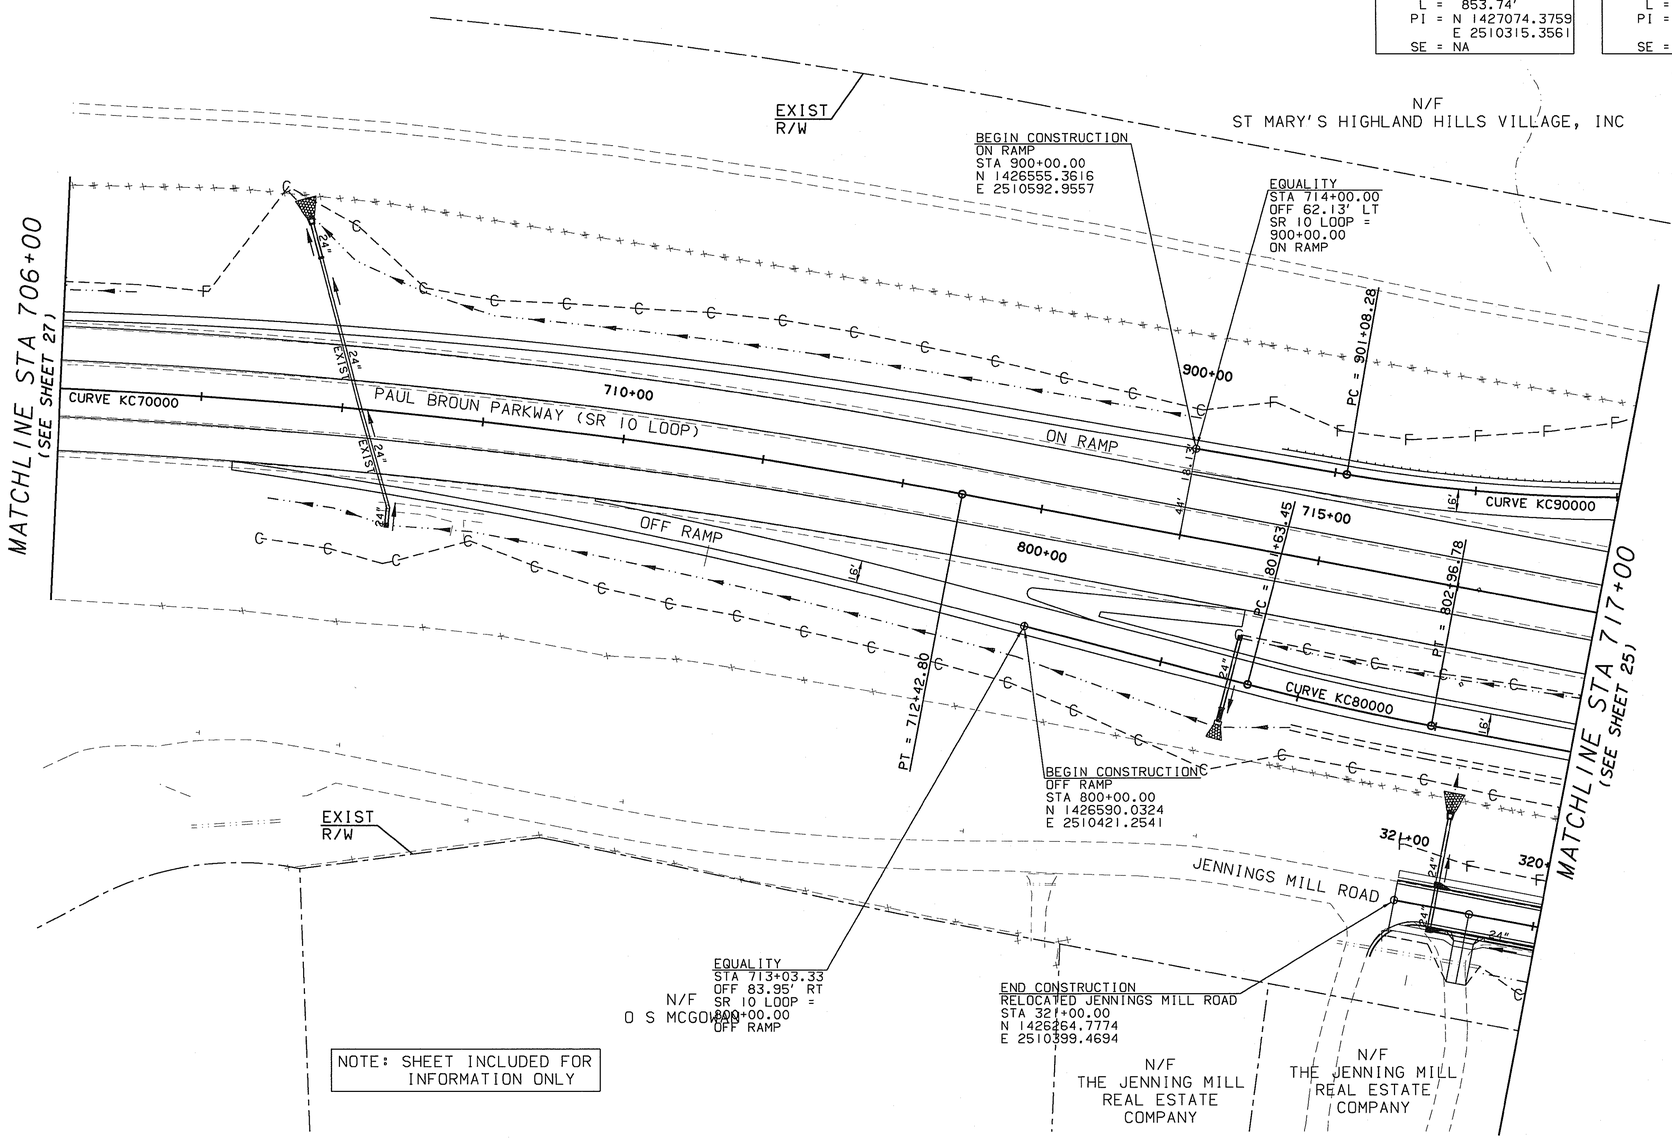

NOTE: SHEET INCLUDED FOR INFORMATION ONLY

PROPERTY AND EXISTING R/W LINE
REQUIRED R/W LINE
CONSTRUCTION LIMITS
EASEMENT FOR CONSTR & MAINTENANCE OF SLOPES
EASEMENT FOR CONSTR OF SLOPES
EASEMENT FOR CONSTR OF DRIVES

BEGIN LIMIT OF ACCESS.....BLA
END LIMIT OF ACCESS.....ELA
LIMIT OF ACCESS
REQ'D R/W AND LIMIT OF ACCESS

SCALE IN FEET
50 0 50 100 200

McGee Partners, Inc.
www.mcgeepartners.com

Moreland Altobelli Associates, Inc.

DATE	REVISIONS	DATE	REVISIONS

STATE OF GEORGIA
DEPARTMENT OF TRANSPORTATION
OFFICE OF CONSULTANT DESIGN
RIGHT OF WAY MAP
PROJECT NO: STP-F001-00(098)
COUNTY: OCONEE
GMD 1331
DATE 10/25/05 SH 28 OF 36