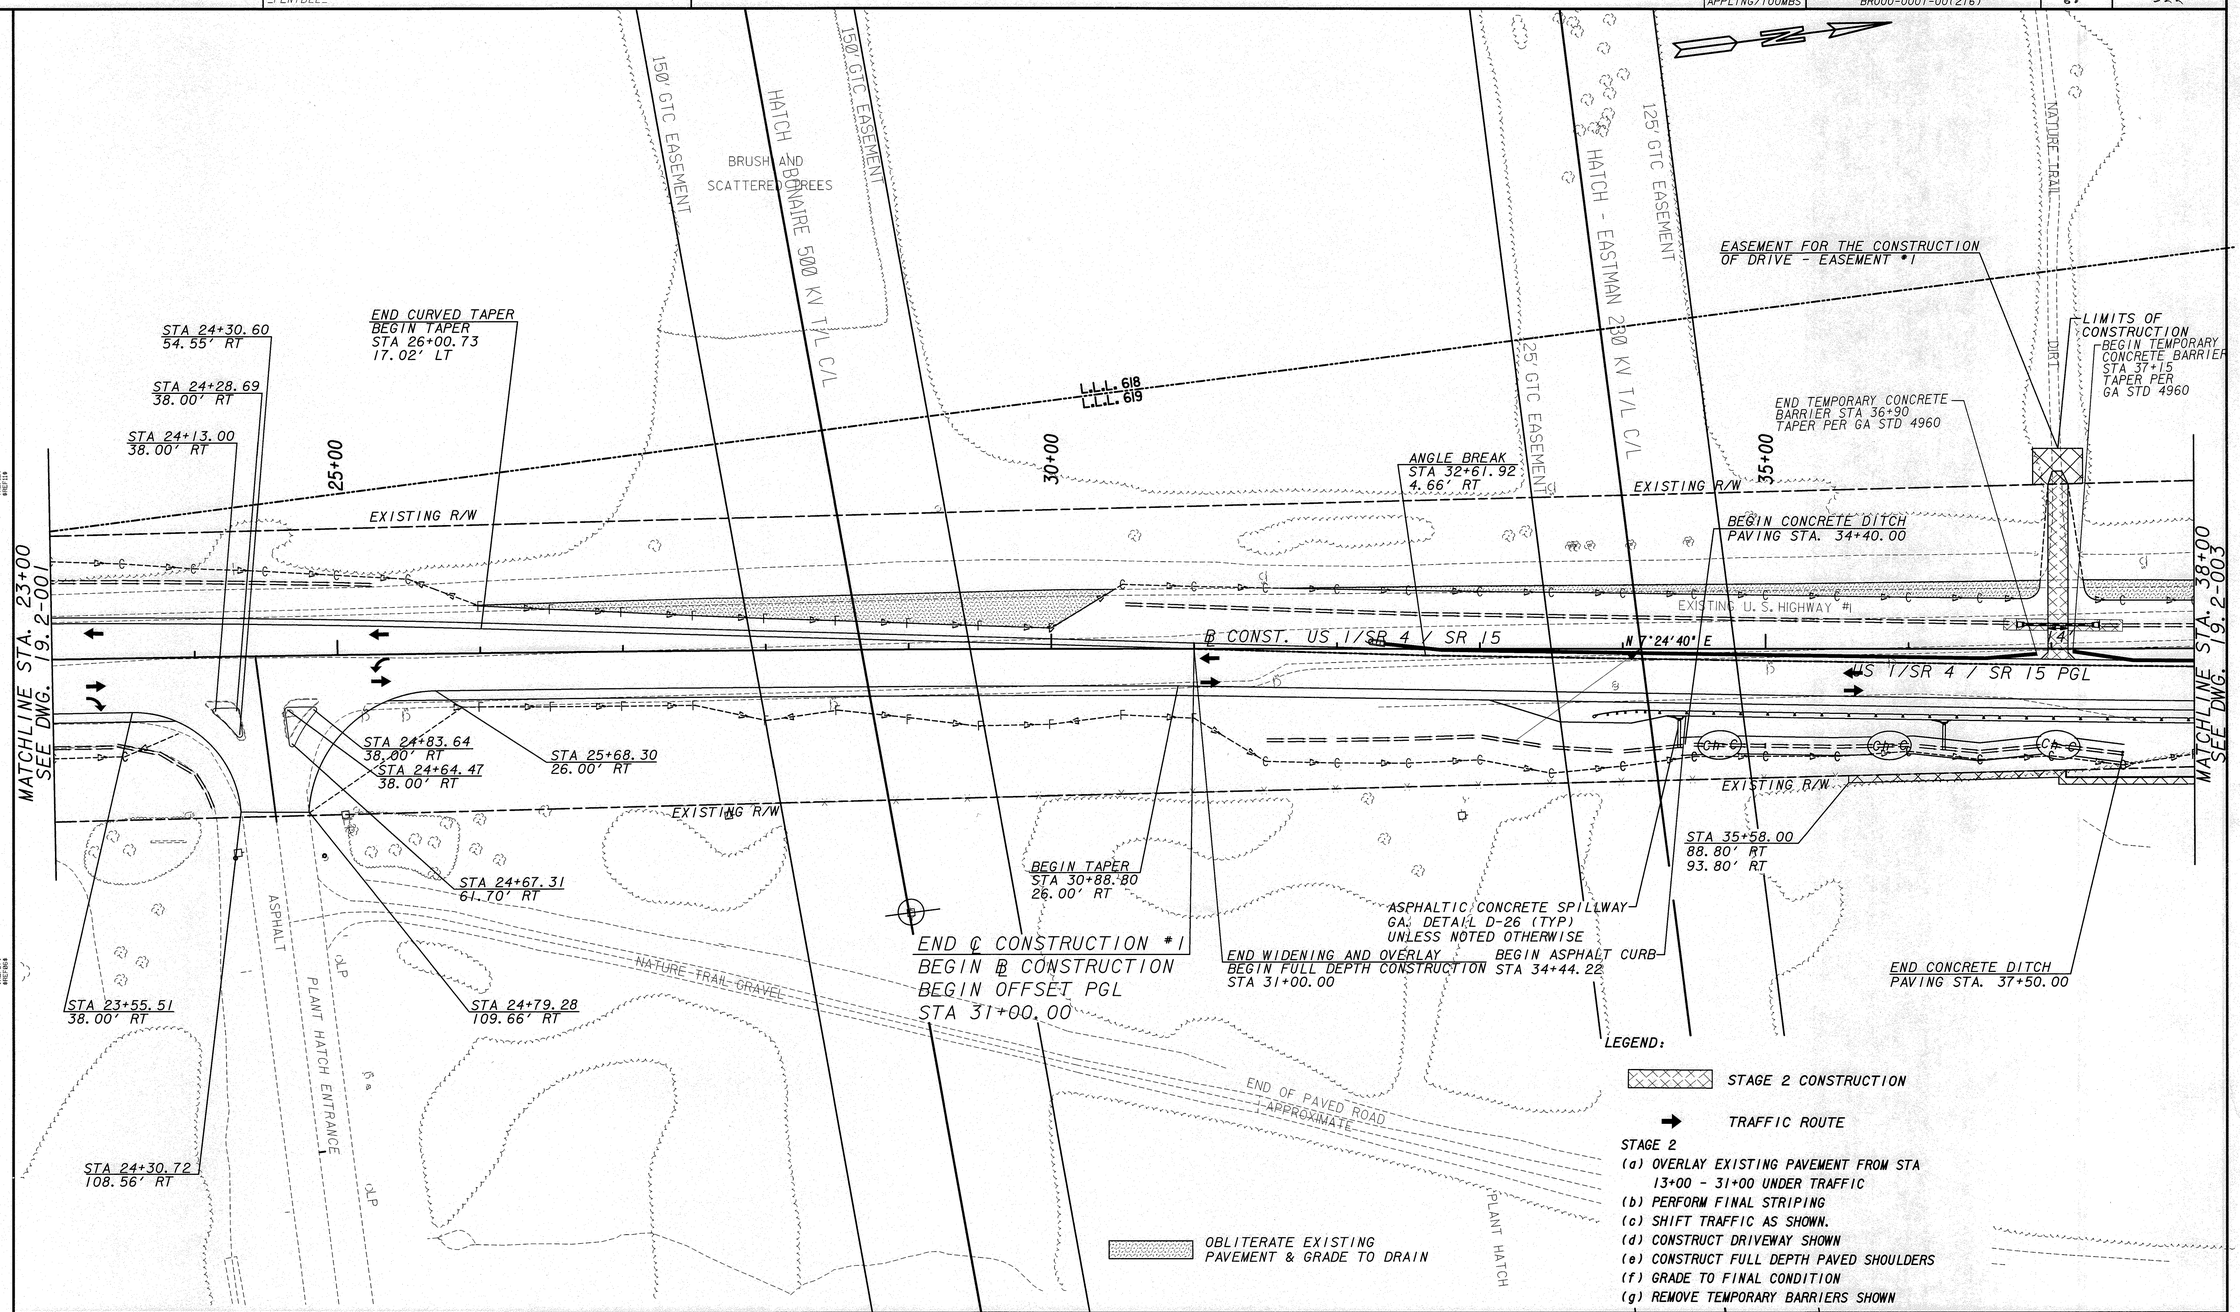


PROPERTY AND EXISTING R/W LINE
REQUIRED R/W LINE
CONSTRUCTION LIMITS
EASEMENT FOR CONSTR & MAINTENANCE OF SLOPES
EASEMENT FOR CONSTR OF SLOPES
EASEMENT FOR CONSTR OF DRIVES

BEGIN LIMIT OF ACCESS.....BLA
END LIMIT OF ACCESS.....ELA
LIMIT OF ACCESS
REQ'D R/W & LIMIT OF ACCESS
ESA BOUNDARY
ORANGE BARRIER FENCE

Heath & Lineback Engineers
INCORPORATED
2390 CANTON ROAD, BUILDING 200
MARIETTA, GEORGIA 30066-5393

LAND LOT NO. : 618 & 619
LAND DISTRICT: 2
GMD : 43

SCALE IN FEET
0 50 100 200

REVISION DATES

STATE OF GEORGIA
DEPARTMENT OF TRANSPORTATION
OFFICE: PROGRAM DELIVERY

# CONSTRUCTION STAGING STAGE 2 PLAN

US 1 / SR 4 / SR 15 BRIDGE REPLACEMENT OVER ALTAMAHA RIVER, OVERFLOW 1 AND WILLIAMS CREEK
APPLING AND TOOMBS COUNTIES

DRAWING No. 19.2-002

1/5/2009 GPLN