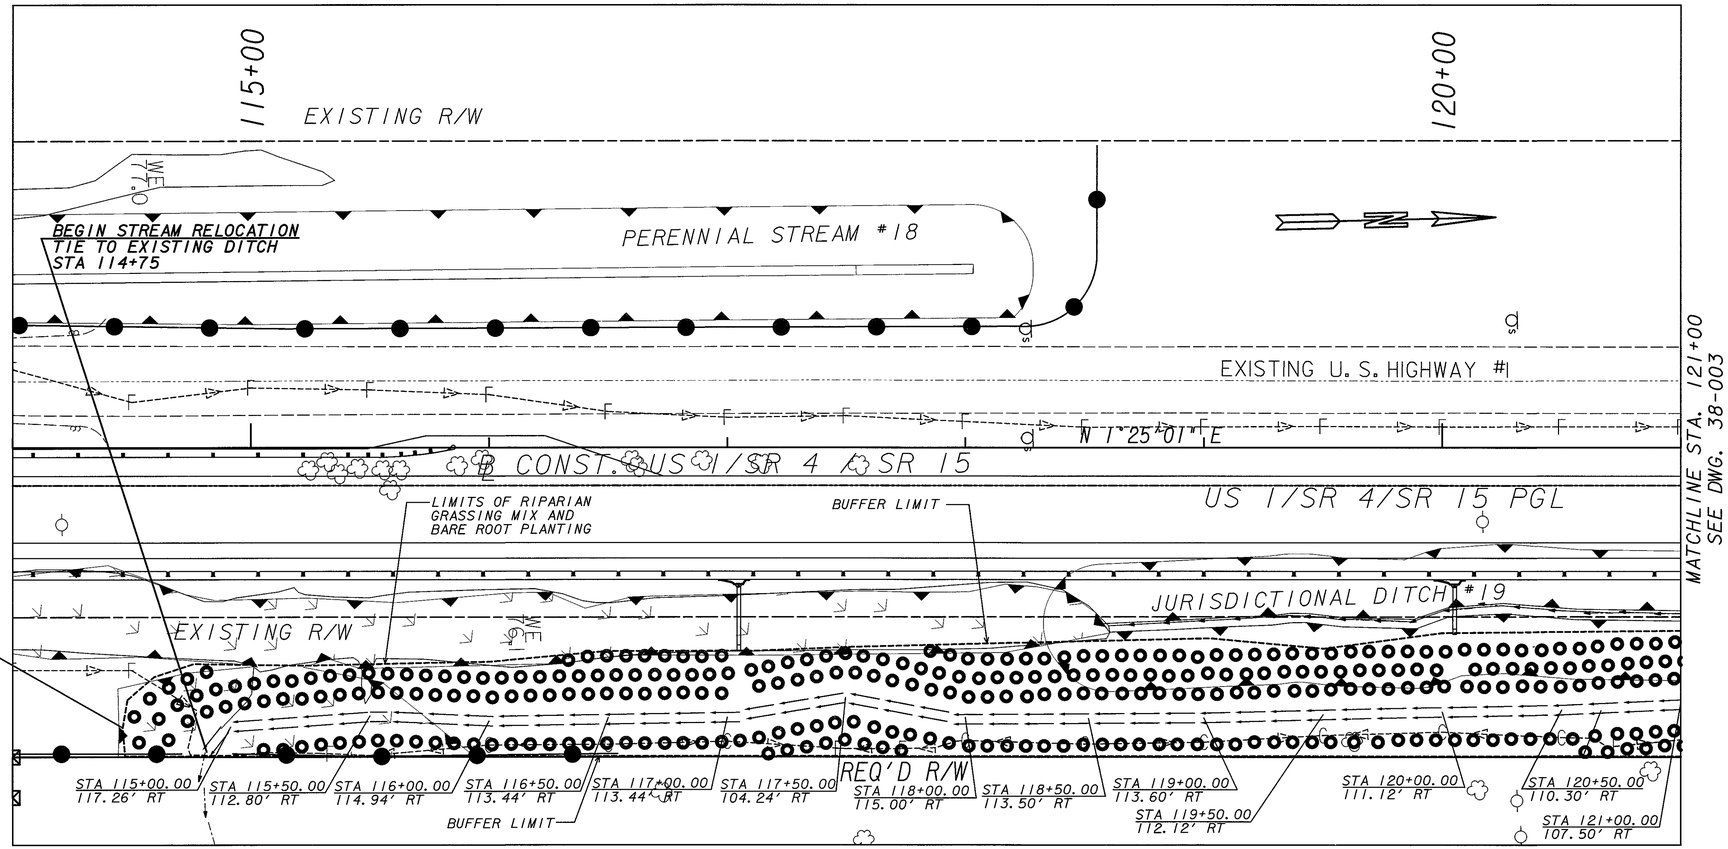

STREAM RESTORATION PLAN

○ BARE ROOT PLANTING

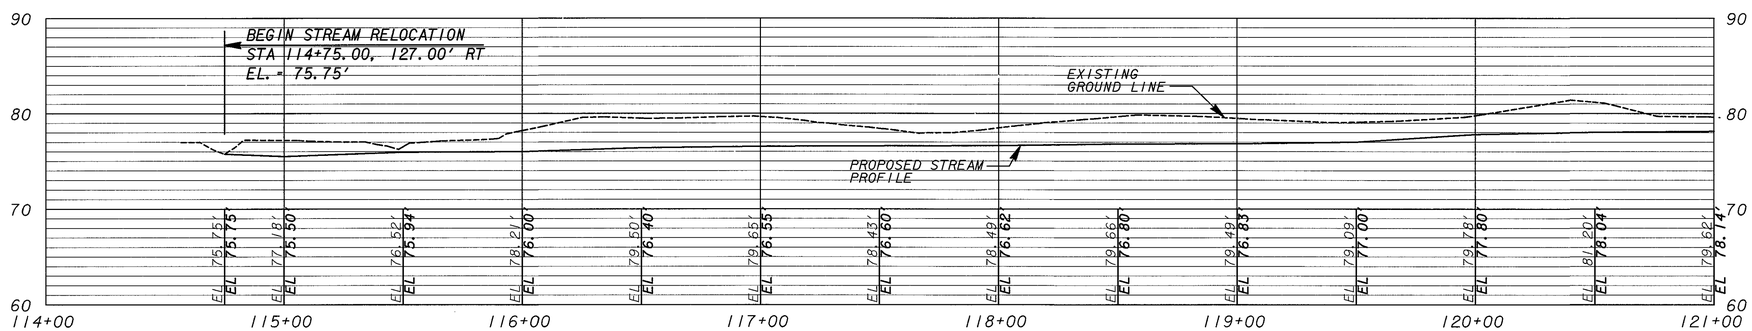

STREAM RESTORATION PROFILE

VERT. SCALE: 1" = 20'

ESA BOUNDARY

ORANGE BARRIER FENCE

Heath & Lineback Engineers
INCORPORATED
2390 CANTON ROAD, BUILDING 200
MARIETTA, GEORGIA 30066-5393

SCALE IN FEET
0 30 60 120

REVISION DATES

STATE OF GEORGIA
DEPARTMENT OF TRANSPORTATION

OFFICE: PROGRAM DELIVERY

SPECIAL CONSTRUCTION DETAIL
JURISDICTIONAL DITCH 19 RELOCATION AND REVEGETATION PLAN

US 1 / SR 4 / SR 15 BRIDGE REPLACEMENT OVER ALTAMAHA RIVER, OVERFLOW 1 AND WILLIAMS CREEK
APPLING AND TOOMBS COUNTIES

DRAWING No. 38-002

1/5/2009 GPLN