VOID

4/9/2014 10:00:13 AM	PRF	j:\2009024\001216\dgn\001216ed02.dgn	COUNTY	PROJECT NUMBER	SHEET NO.	TOTAL SHEETS
USER:tjordan	_PENTBLL_		APPLING/TOOMBS	BR000-0001-00(216)	280	322

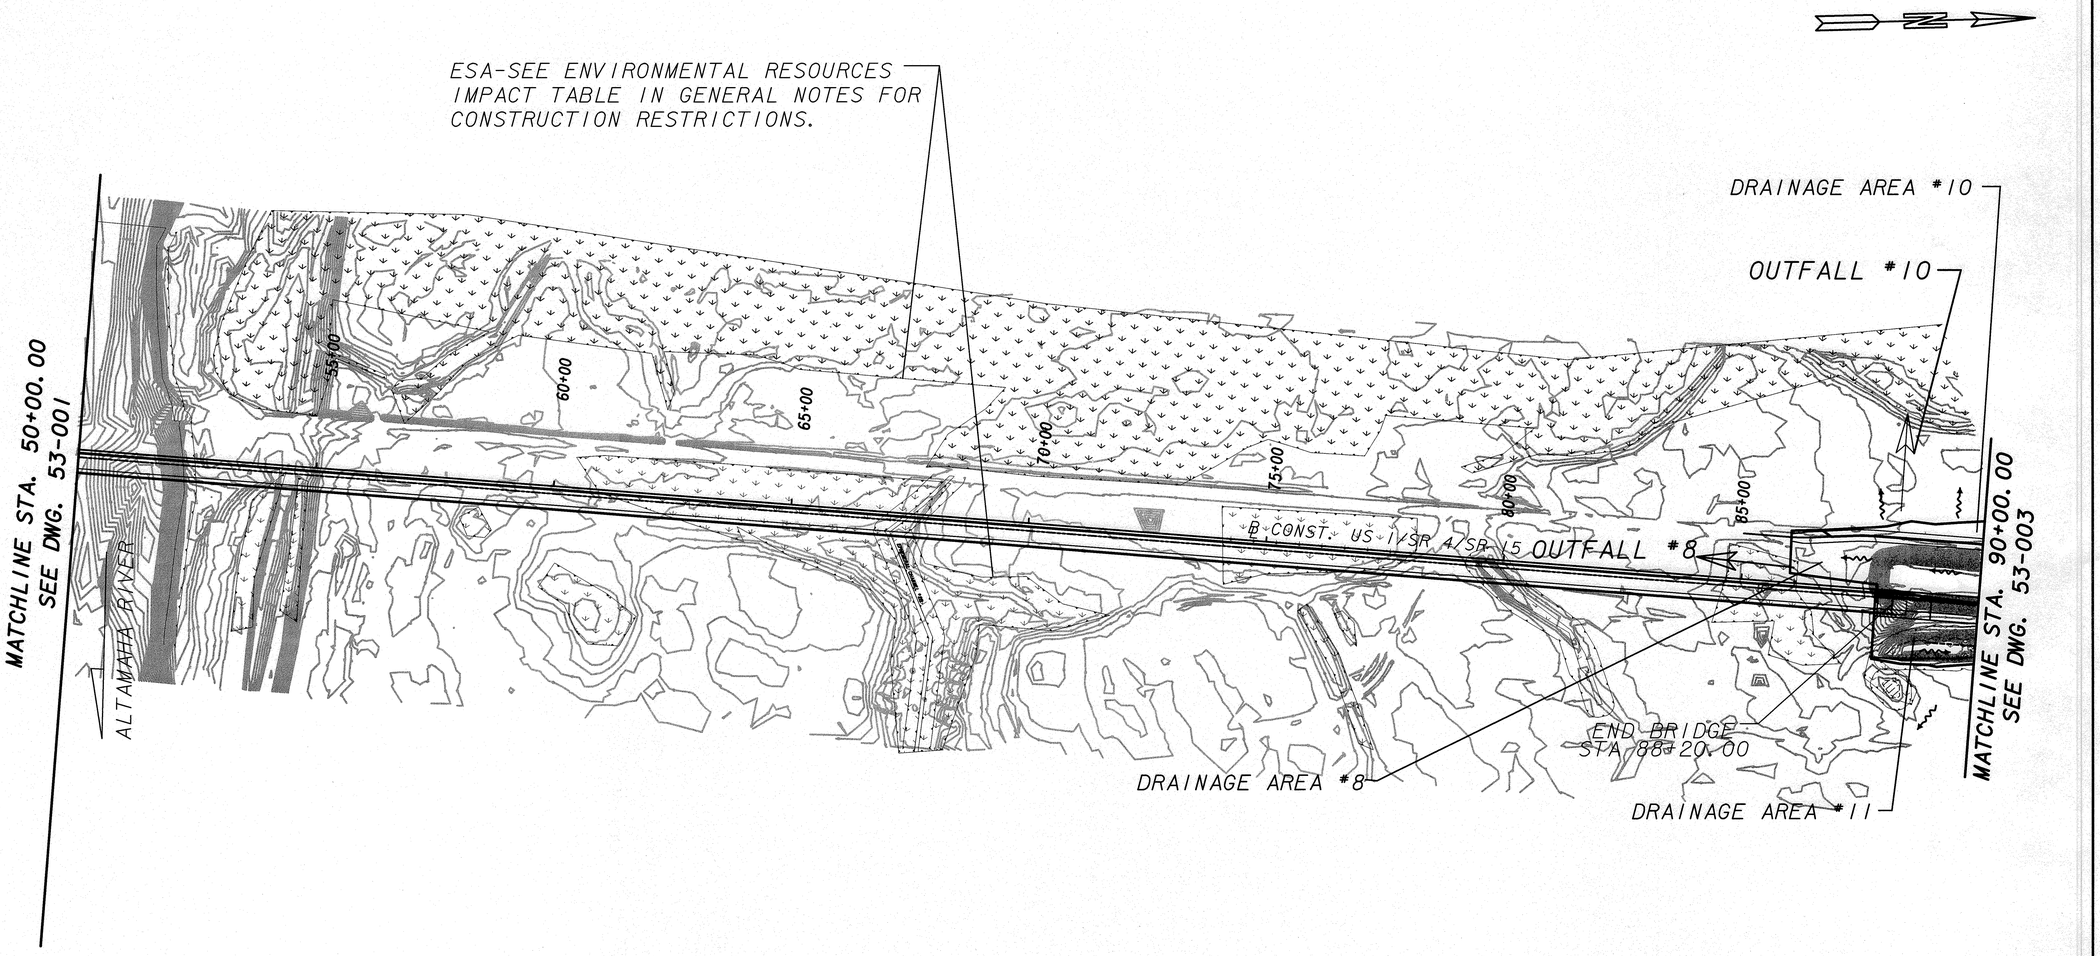

TOTAL PROJECT AREA 74.19 ACRES
TOTAL DISTURBED AREA 21.64 ACRES

PROPERTY AND EXISTING R/W LINE ——℄——
REQUIRED R/W LINE ————
CONSTRUCTION LIMITS ——C——F——
EASEMENT FOR CONSTR & MAINTENANCE OF SLOPES
EASEMENT FOR CONSTR OF SLOPES
EASEMENT FOR CONSTR OF DRIVES

BEGIN LIMIT OF ACCESS.....BLA
END LIMIT OF ACCESS.....ELA
LIMIT OF ACCESS
REQ'D R/W & LIMIT OF ACCESS
ESA BOUNDARY
ORANGE BARRIER FENCE

Heath & Lineback Engineers
INCORPORATED
2390 CANTON ROAD, BUILDING 200
MARIETTA, GEORGIA 30066-5393

LAND LOT NO. : 618 & 619
LAND DISTRICT: 2
GMD : 43

SCALE IN FEET
0 50 100 200

REVISION DATES

STATE OF GEORGIA
DEPARTMENT OF TRANSPORTATION
OFFICE: PROGRAM DELIVERY

EROSION CONTROL DRAINAGE AREA MAP

US 1 / SR 4 / SR 15 BRIDGE REPLACEMENT OVER ALTAMAHA RIVER, OVERFLOW 1 AND WILLIAMS CREEK
APPLING AND TOOMBS COUNTIES

DRAWING No. 53-002

1/5/2009 GPLN