DATE$$$	TIME$$$	PRF	DGN	COUNTY	PROJECT NUMBER	SHEET NO.	TOTAL SHEETS
$USER$		$$PENTABLE$$		APPLING/TOOMBS	BR000-0001-00(216)	303	322

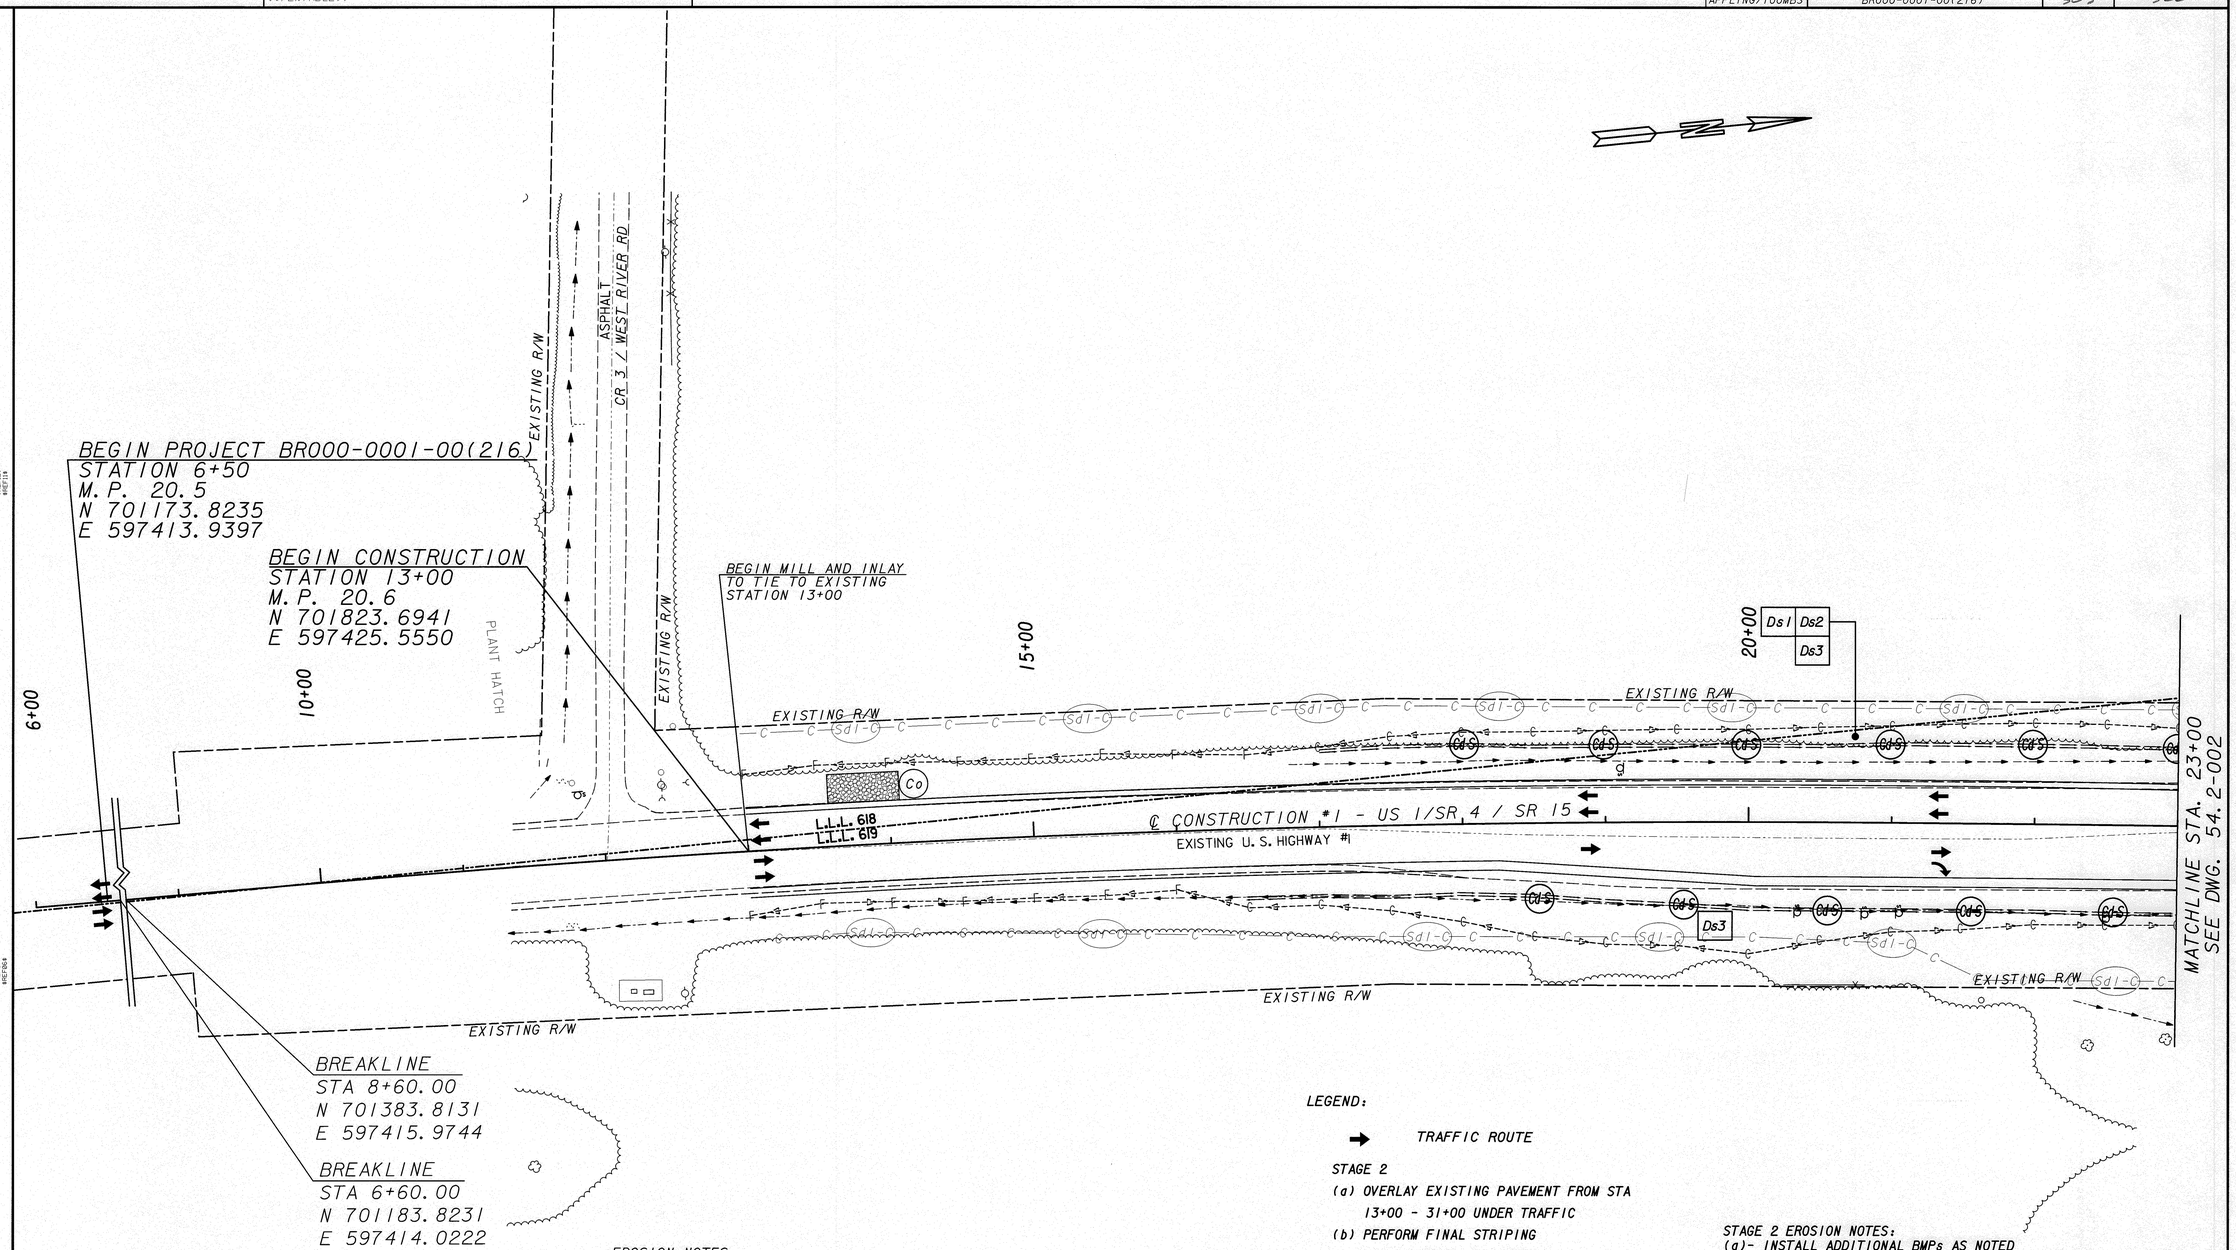

PROPERTY AND EXISTING R/W LINE
REQUIRED R/W LINE
CONSTRUCTION LIMITS
EASEMENT FOR CONSTR & MAINTENANCE OF SLOPES
EASEMENT FOR CONSTR OF SLOPES
EASEMENT FOR CONSTR OF DRIVES

BEGIN LIMIT OF ACCESS.....BLA
END LIMIT OF ACCESS.....ELA
LIMIT OF ACCESS
REQ'D R/W & LIMIT OF ACCESS
ESA BOUNDARY
ORANGE BARRIER FENCE

Heath & Lineback Engineers
INCORPORATED
2390 CANTON ROAD, BUILDING 200
MARIETTA, GEORGIA 30066-5393

LAND LOT NO. : 618 & 619	REVISION DATES
LAND DISTRICT: 2	5/8/14
GMD : 43	

SCALE IN FEET
0 50 100 200

STATE OF GEORGIA
DEPARTMENT OF TRANSPORTATION
OFFICE: PROGRAM DELIVERY

BMP LOCATION DETAILS STAGE 2 US 1 / SR 4 / SR 15

US 1 / SR 4 / SR 15 BRIDGE REPLACEMENT OVER ALTAMAHA RIVER, OVERFLOW 1 AND WILLIAMS CREEK
APPLING AND TOOMBS COUNTIES

DRAWING No. 54.2-001

1/5/2009 GPLN