10/13/2011 Thu Oct 13 09:11:49 2011 dwilson	\\gdot-dsn1\gocfg\resources\gdot2007_Klp.tbl	m:\0001220-CSX Railroad Bridge\DGN\0001220TR03.dgn	STATE	PROJECT NUMBER	SHEET NO.	TOTAL SHEETS
			GA	BR000-0001-00(220)	22	237

SHEET 1 OF 1

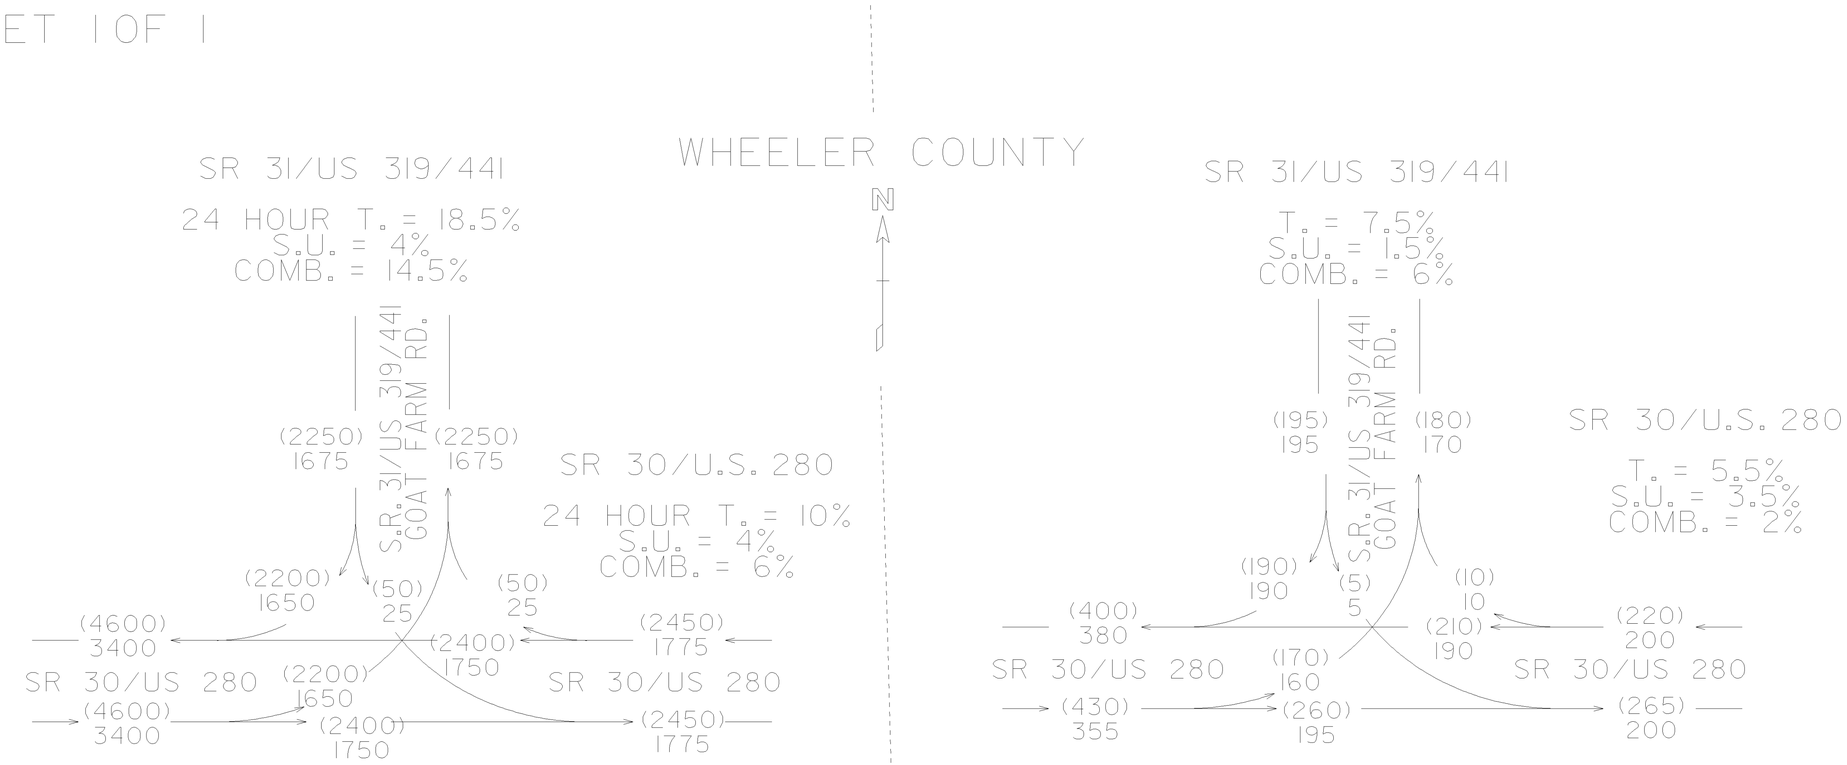

2034 ADT = (000)
2014 ADT = 000

2034 PM DHV = (000)
2034 AM DHV = 000

BR000-0001-00(220)
P.I. # 0001220
WHEELER COUNTY

S.R. 31 @ S.R. 30
CSX RR

AFE
06-2011

				REVISION DATES			STATE OF GEORGIA DEPARTMENT OF TRANSPORTATION
		GEORGIA DEPARTMENT OF TRANSPORTATION	NOT TO SCALE				OFFICE: ROADWAY DESIGN
							TRAFFIC DIAGRAM
							BRIDGE OVER HEART OF GEORGIA RAILROAD
							DRAWING No. 10-003

1/5/2009 GPLN