dwilson

STATE	PROJECT NUMBER	SHEET NO.	TOTAL SHEETS
GA	BR000-0001-00(220)	28	237

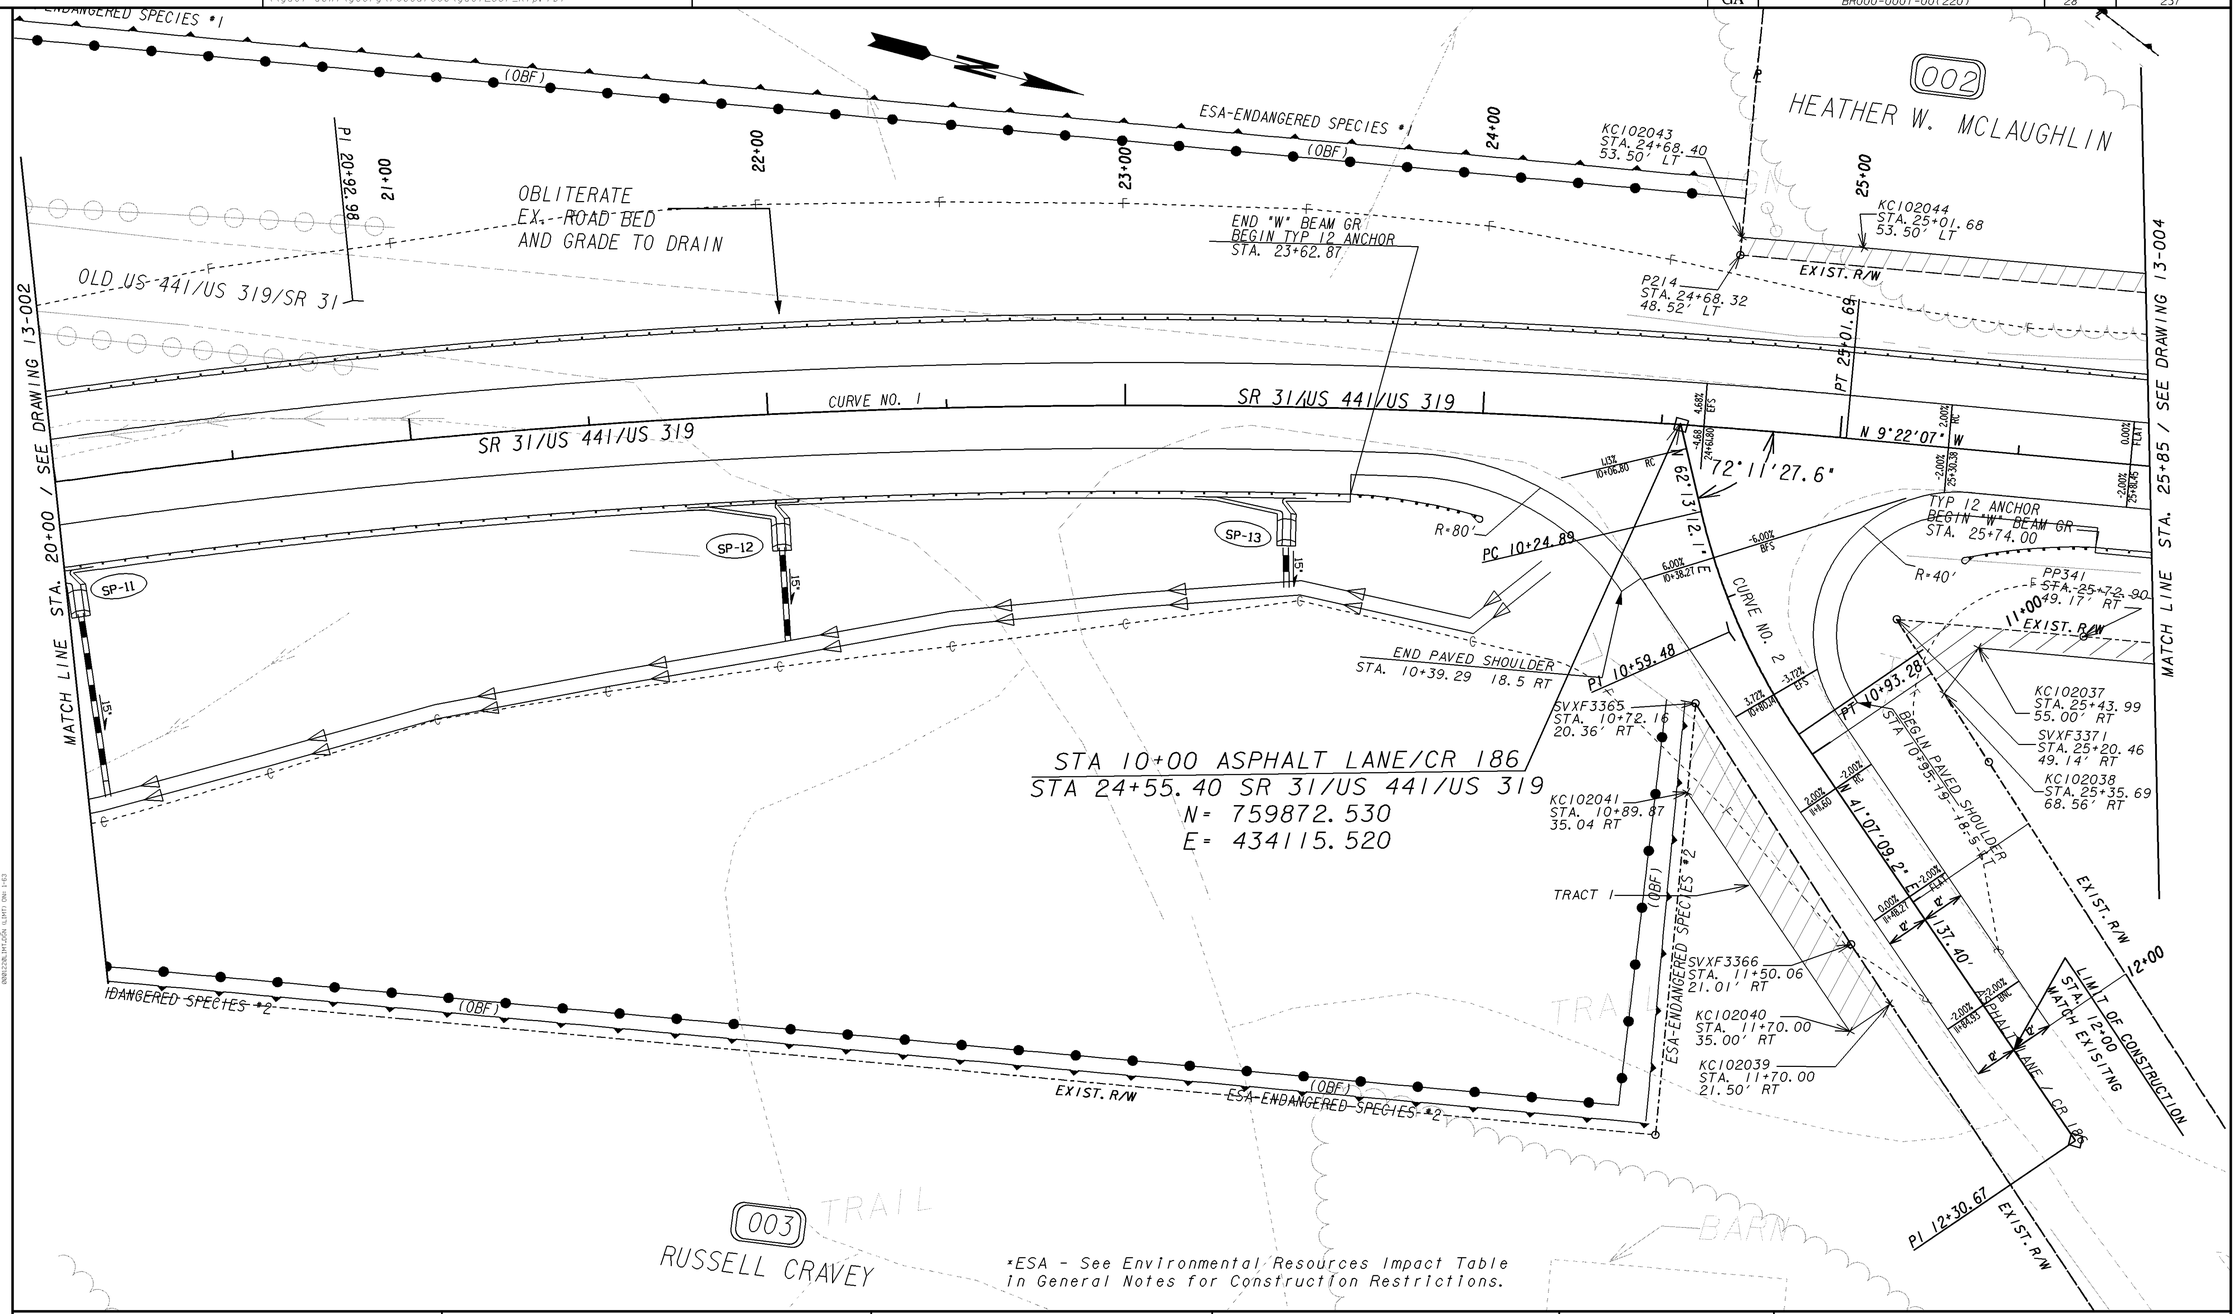

PROPERTY AND EXISTING R/W LINE	
REQUIRED R/W LINE	
CONSTRUCTION LIMITS	C F
EASEMENT FOR CONSTR & MAINTENANCE OF SLOPES	
EASEMENT FOR CONSTR OF SLOPES	
EASEMENT FOR CONSTR OF DRIVES	

BEGIN LIMIT OF ACCESS	BLA
END LIMIT OF ACCESS	ELA
LIMIT OF ACCESS	
REQ'D R/W & LIMIT OF ACCESS	
ESA BOUNDARY LINE	
ORANGE BARRIER FENCE	

GEORGIA
DEPARTMENT OF TRANSPORTATION

SCALE IN FEET
0 20 40 80

REVISION DATES		
09/30/11		

STATE OF GEORGIA
DEPARTMENT OF TRANSPORTATION

OFFICE: ROADWAY DESIGN

MAINLINE PLAN

BRIDGE OVER HEART OF GEORGIA RAILROAD
US 441/ US 319/SR 31
STA. 20+00 TO STA. 25+85

DRAWING No. 13-003

1/5/2009 GPLN