| 10/13/2011 Thu Oct 13 09:14:39 2011 | \\gdot-dsnl\gocfg\resources\gdot2007_Klp.tbl | m:\0001220-CSX RAILROAD Bridge\DGN\0001220DR01.dgn | STATE | PROJECT NUMBER | SHEET NO. | TOTAL SHEETS |
|---|---|---|---|---|---|---|
| dwilson | | | GA | BR000-0001-00(220) | 43 | 237 |

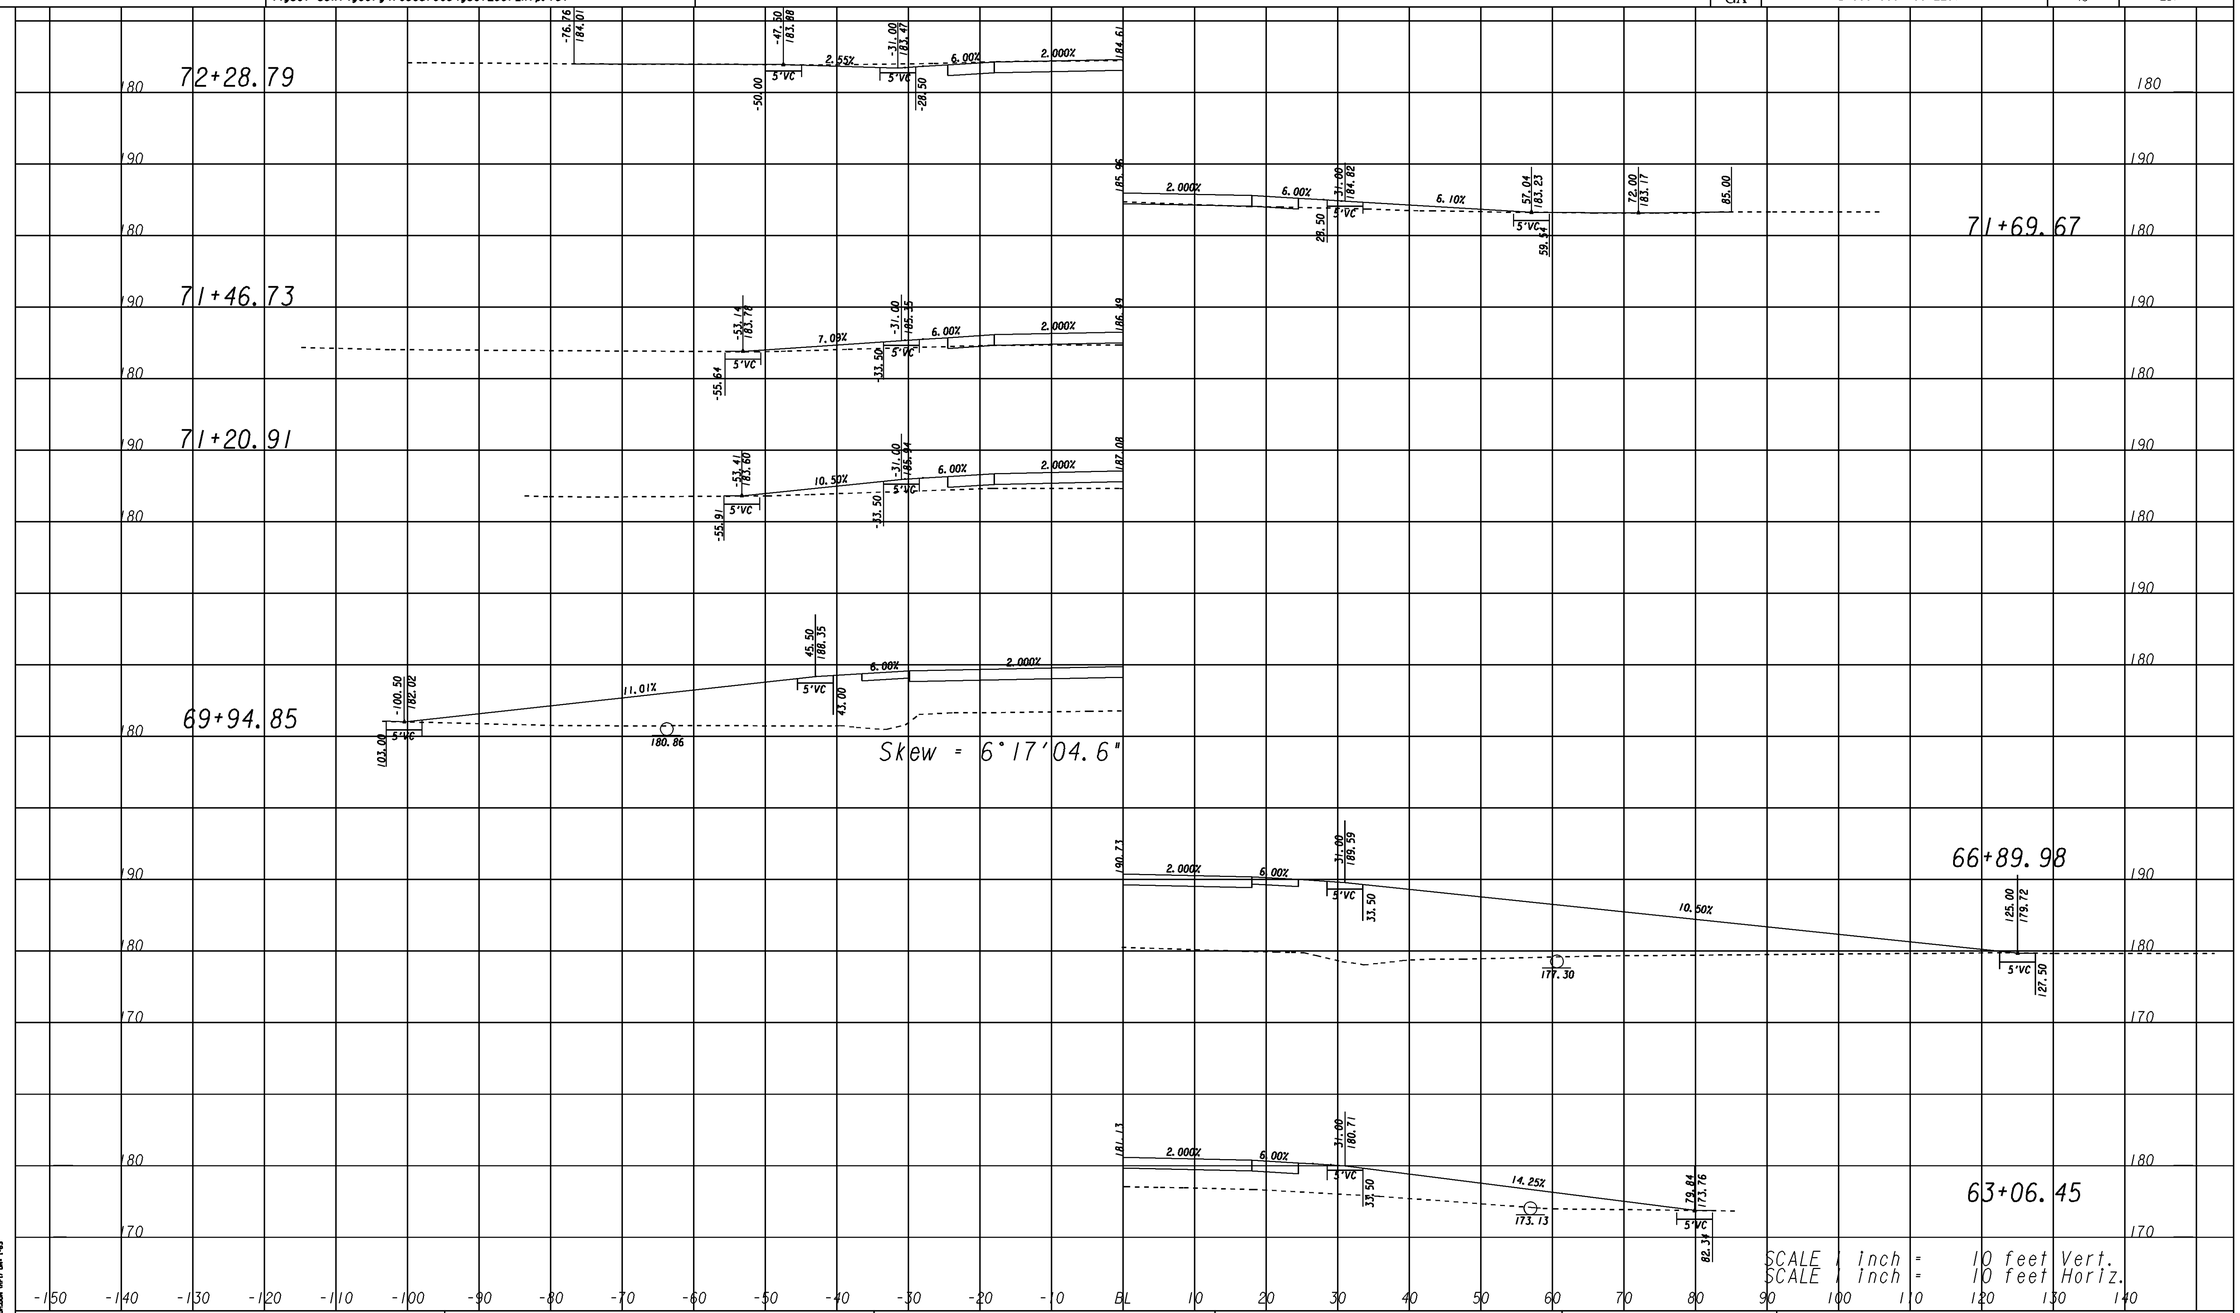


0001220

**GEORGIA**
DEPARTMENT
OF
TRANSPORTATION

SCALE
1" = 10' HORIZONTAL
1" = 10' VERTICAL

| REVISION DATES | | |
|---|---|---|
| | | |

STATE OF GEORGIA
DEPARTMENT OF TRANSPORTATION
OFFICE: ROADWAY DESIGN
DRIVEWAY PROFILES
BRIDGE OVER HEART OF GEORGIA RR

DRAWING No.
17-001

1/5/2009 SUYSEW