STATE	PROJECT NUMBER	SHEET NO.	TOTAL SHEETS
GA	BR000-0001-00(220)	45	237

STAGE 1

- CONTRACTOR SHALL PLACE ALL TEMPORARY TRAFFIC CONTROL SIGNS AS PER MUTCD PART 6
- PLACE AND MAINTAIN ADDITIONAL WARNING SIGNS AS REQUIRED AND ALL DETOUR SIGNING IN ACCORDANCE WITH MUTCD.

STAGE 1: US 280/SR 30

- INSTALL TEMPORARY PAVEMENT FROM 55+50 TO 76+00.
- REMOVE EXISTING STRIPING AND PAVEMENT MARKINGS FROM STA 55+50 TO STA 60+00 AS NECESSARY.
- INSTALL TEMP STRIPING FOR CHANNELIZATION AND INSTALL TEMPORARY BARRIER FROM 62+50 TO 71+00.
- CONTRACTOR TO MAINTAIN TRAFFIC AND DRIVEWAY ACCESS AT ALL TIMES.

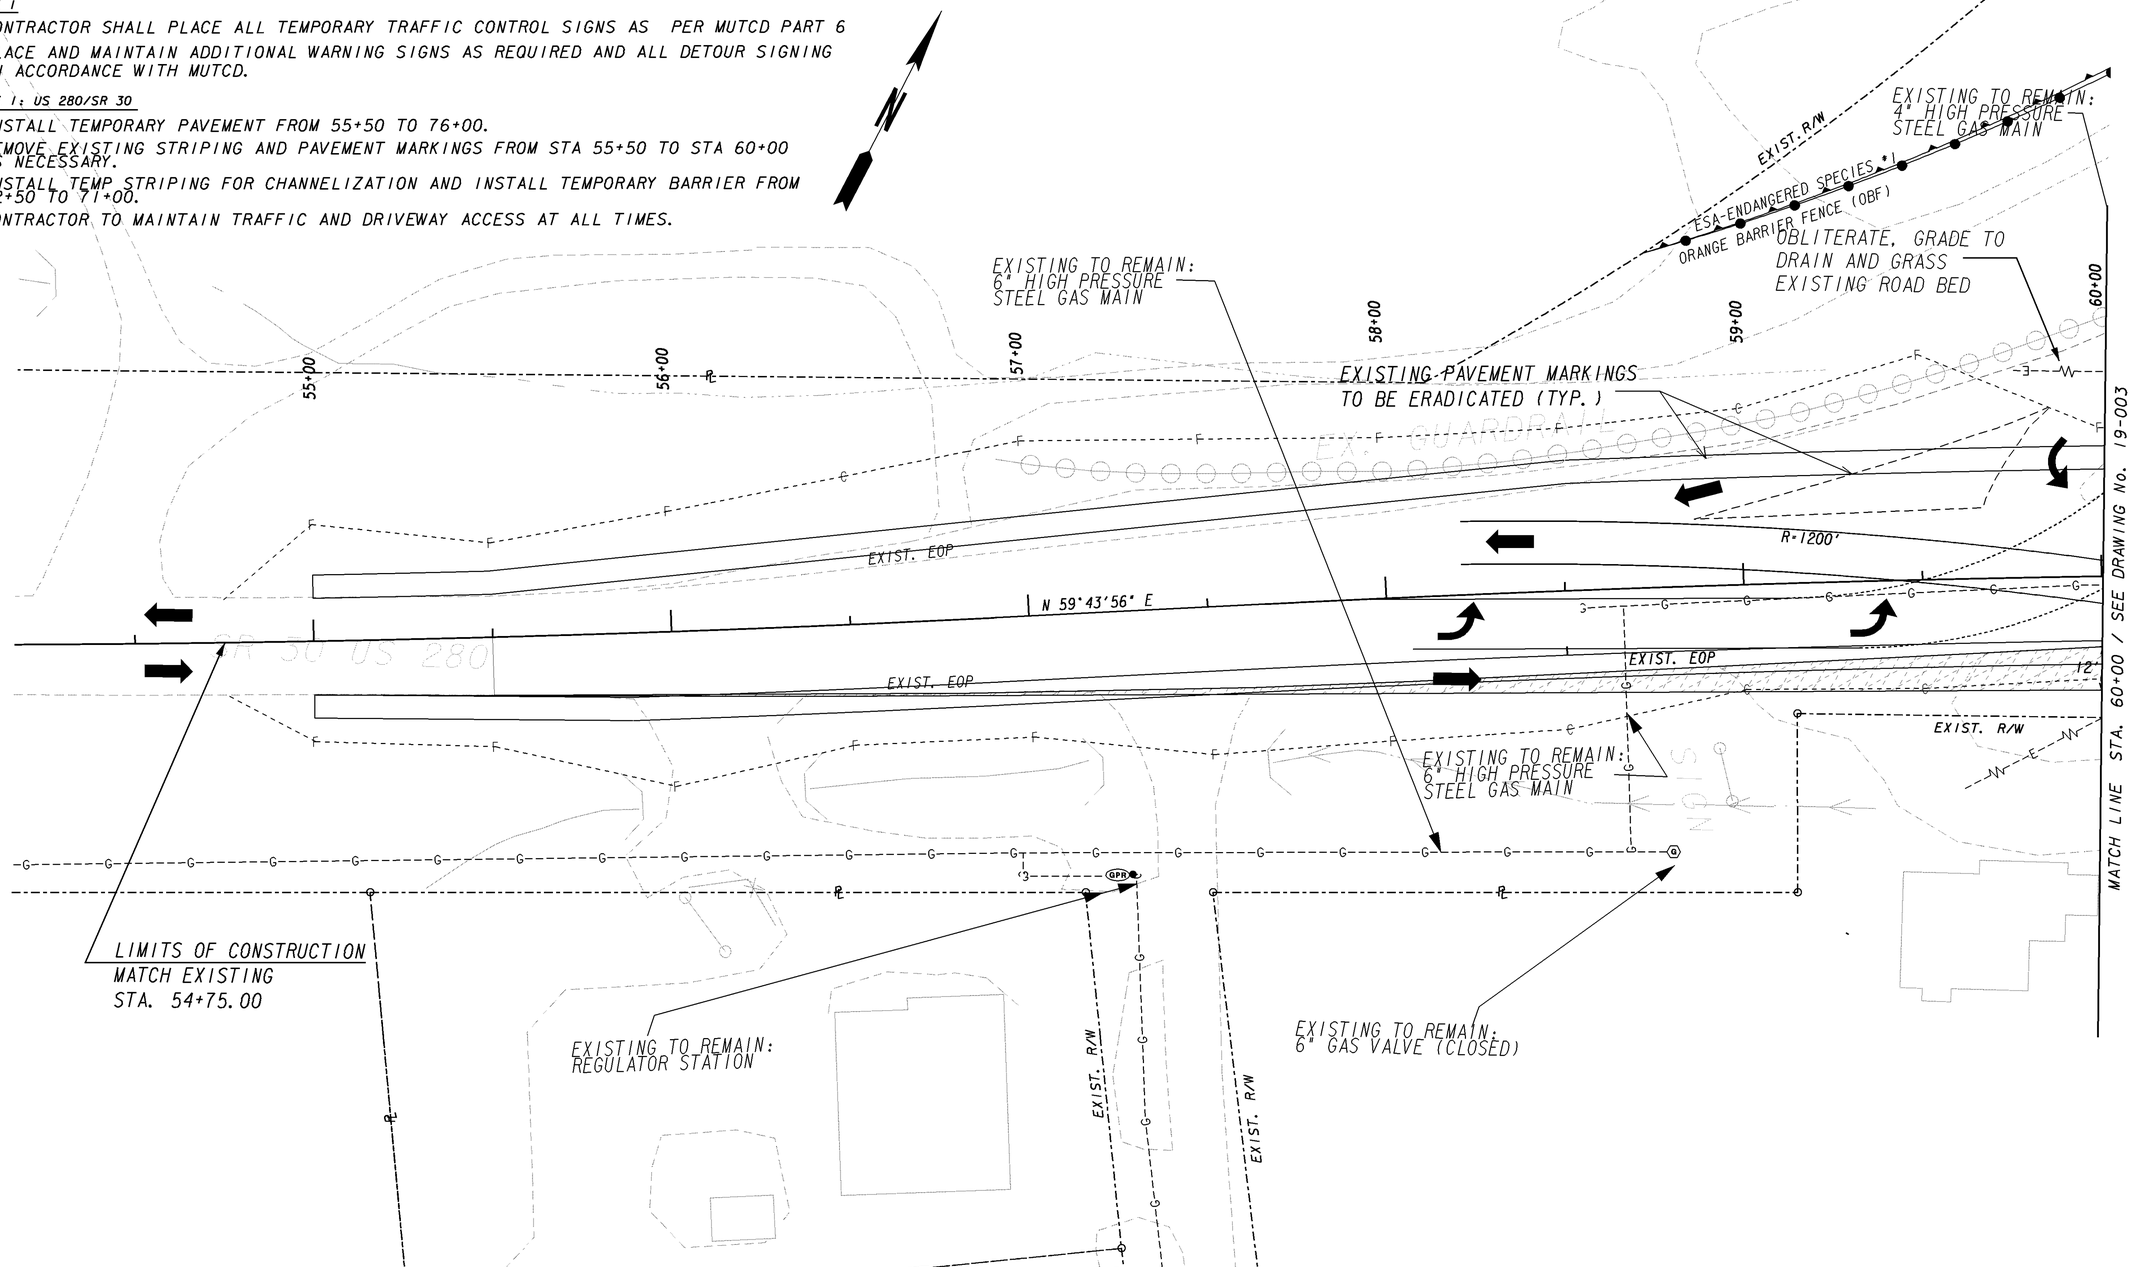

PROPERTY AND EXISTING R/W LINE	
REQUIRED R/W LINE	
CONSTRUCTION LIMITS	C F
EASEMENT FOR CONSTR & MAINTENANCE OF SLOPES	
EASEMENT FOR CONSTR OF SLOPES	
EASEMENT FOR CONSTR OF DRIVES	

BEGIN LIMIT OF ACCESS	BLA
END LIMIT OF ACCESS	ELA
LIMIT OF ACCESS	
REQ'D R/W & LIMIT OF ACCESS	
PAVEMENT REMOVAL	

GEORGIA
DEPARTMENT OF TRANSPORTATION

SCALE IN FEET
0 20 40 80

REVISION DATES

STATE OF GEORGIA
DEPARTMENT OF TRANSPORTATION
OFFICE: ROADWAY DESIGN

CONSTRUCTION STAGING
BRIDGE OVER HEART OF GEORGIA RAILROAD
US 280 / SR 30
STAGE 1-PHASE 1 CONSTRUCTION

DRAWING No. 19-002

1/5/2009 GPLN