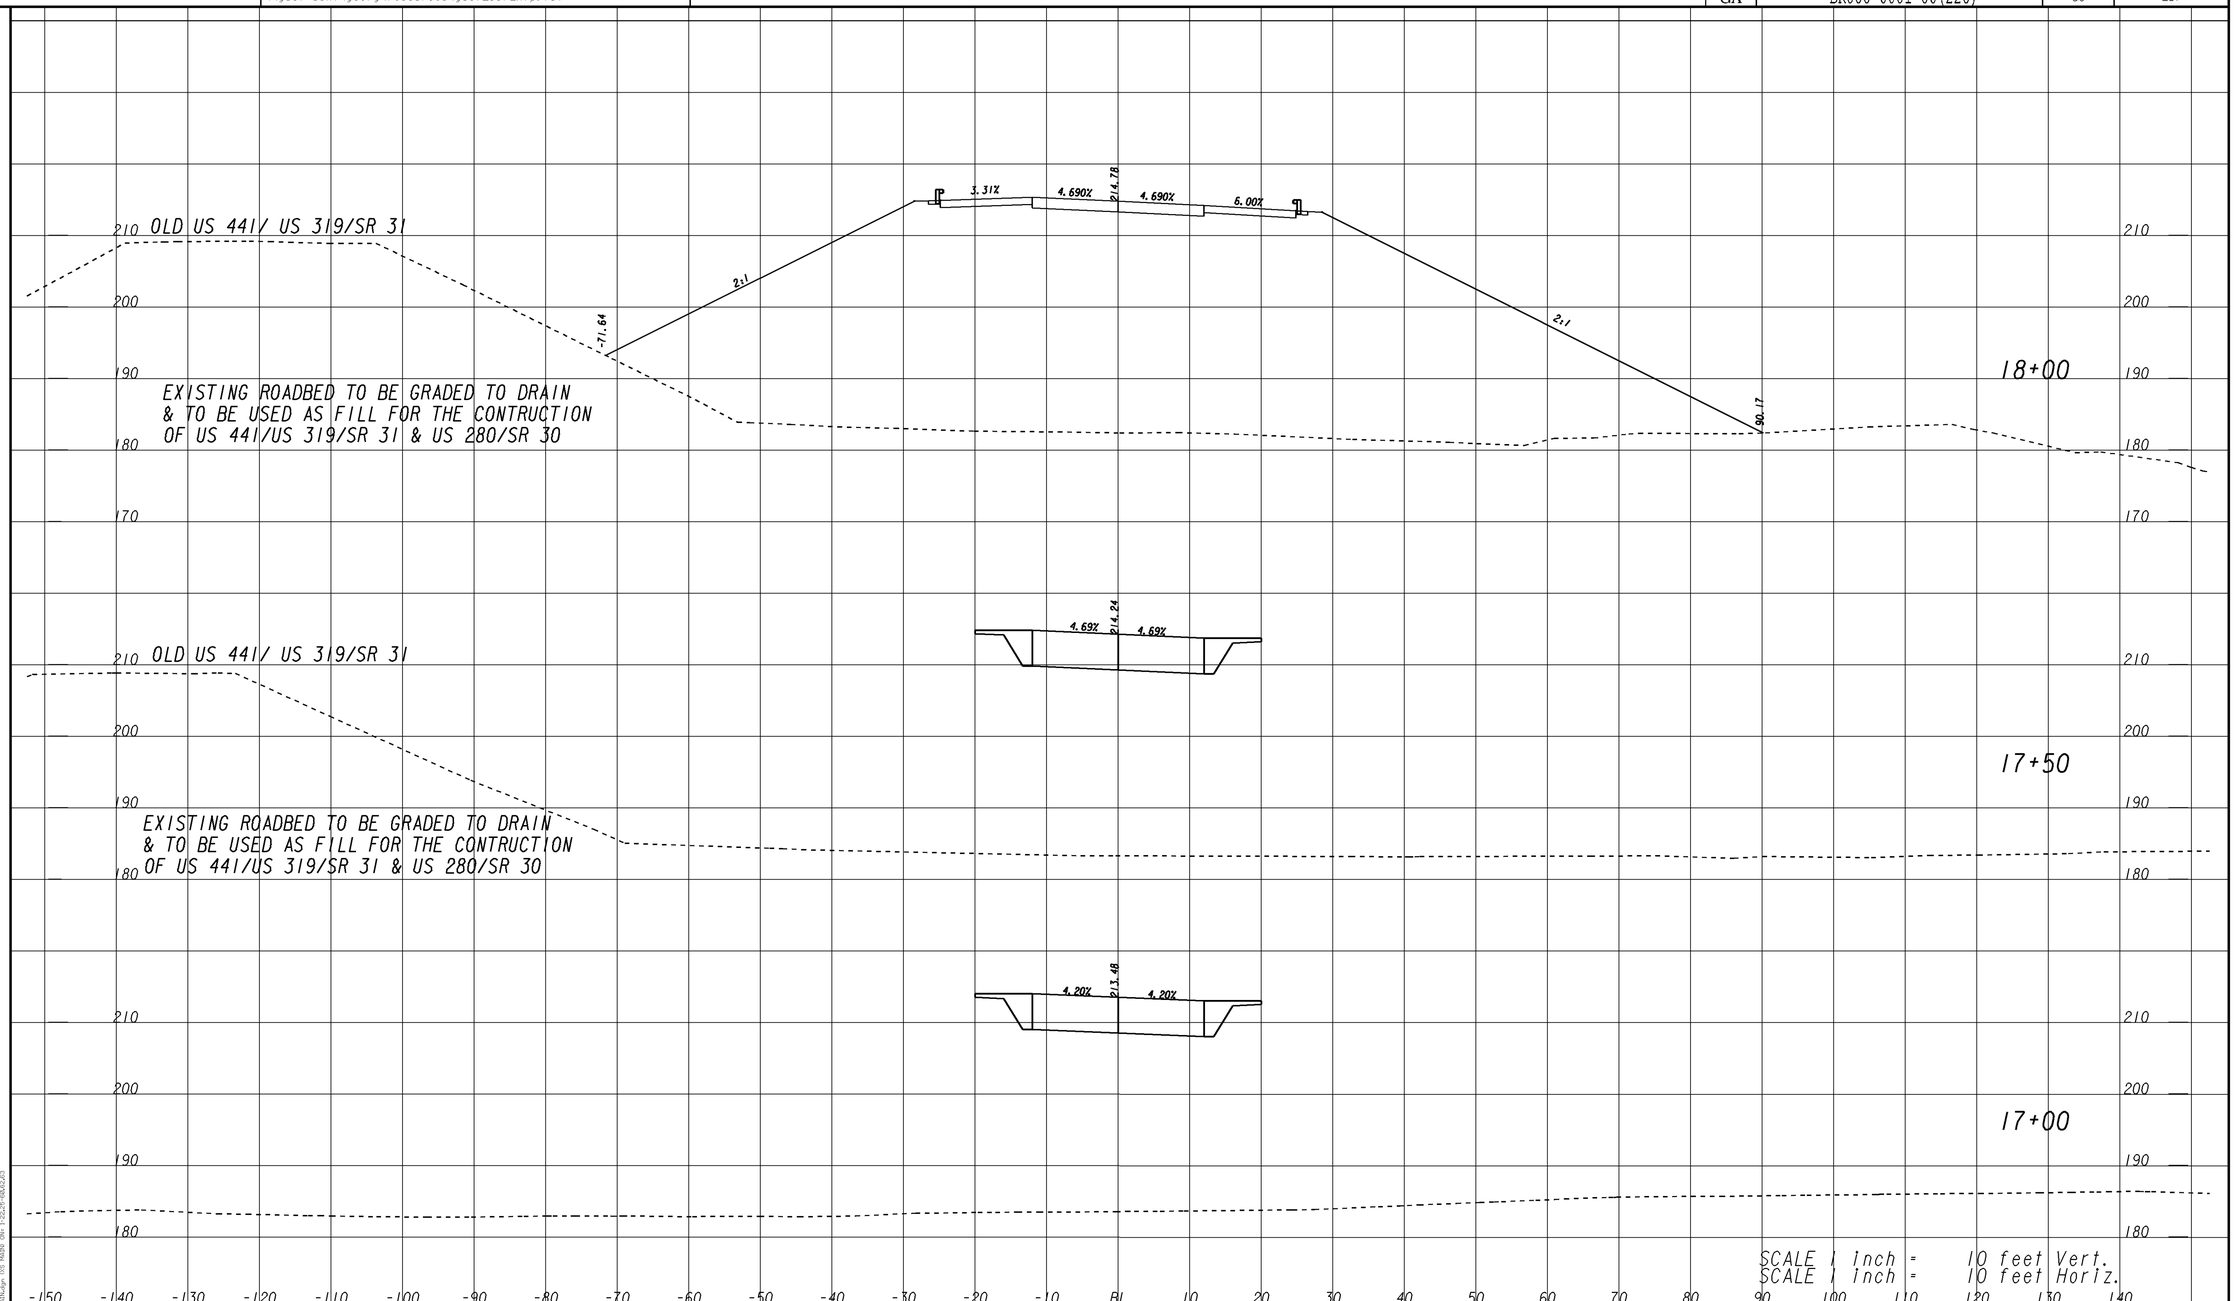

0001220

GEORGIA
DEPARTMENT OF TRANSPORTATION

SCALE
1" = 10' HORIZONTAL
1" = 10' VERTICAL

REVISION DATES

STATE OF GEORGIA
DEPARTMENT OF TRANSPORTATION
OFFICE: ROADWAY DESIGN

STAGING CROSS SECTIONS
BRIDGE OVER HEART OF GEORGIA RAILROAD
US 441/ US 319/SR 31
STAGE 1 CONSTRUCTION

DRAWING No. 19-013

1/5/2009 SUXSEW