10/13/2011 Thu Oct 13 09:15:09 2011 dwilson	\\gdot-dsn1\gocfg\resources\gdot2007_Klp.tbl	m:\0001220-CSX Railroad Bridge\staging\0001220SX28.dgn	STATE	PROJECT NUMBER	SHEET NO.	TOTAL SHEETS
			GA	BR000-0001-00(220)	71	237

US 441/US 319/SR 31, STA. 20+00 TO STA. 30+00
TO BE CONSTRUCTED UNDER THE 45 DAY DETOUR

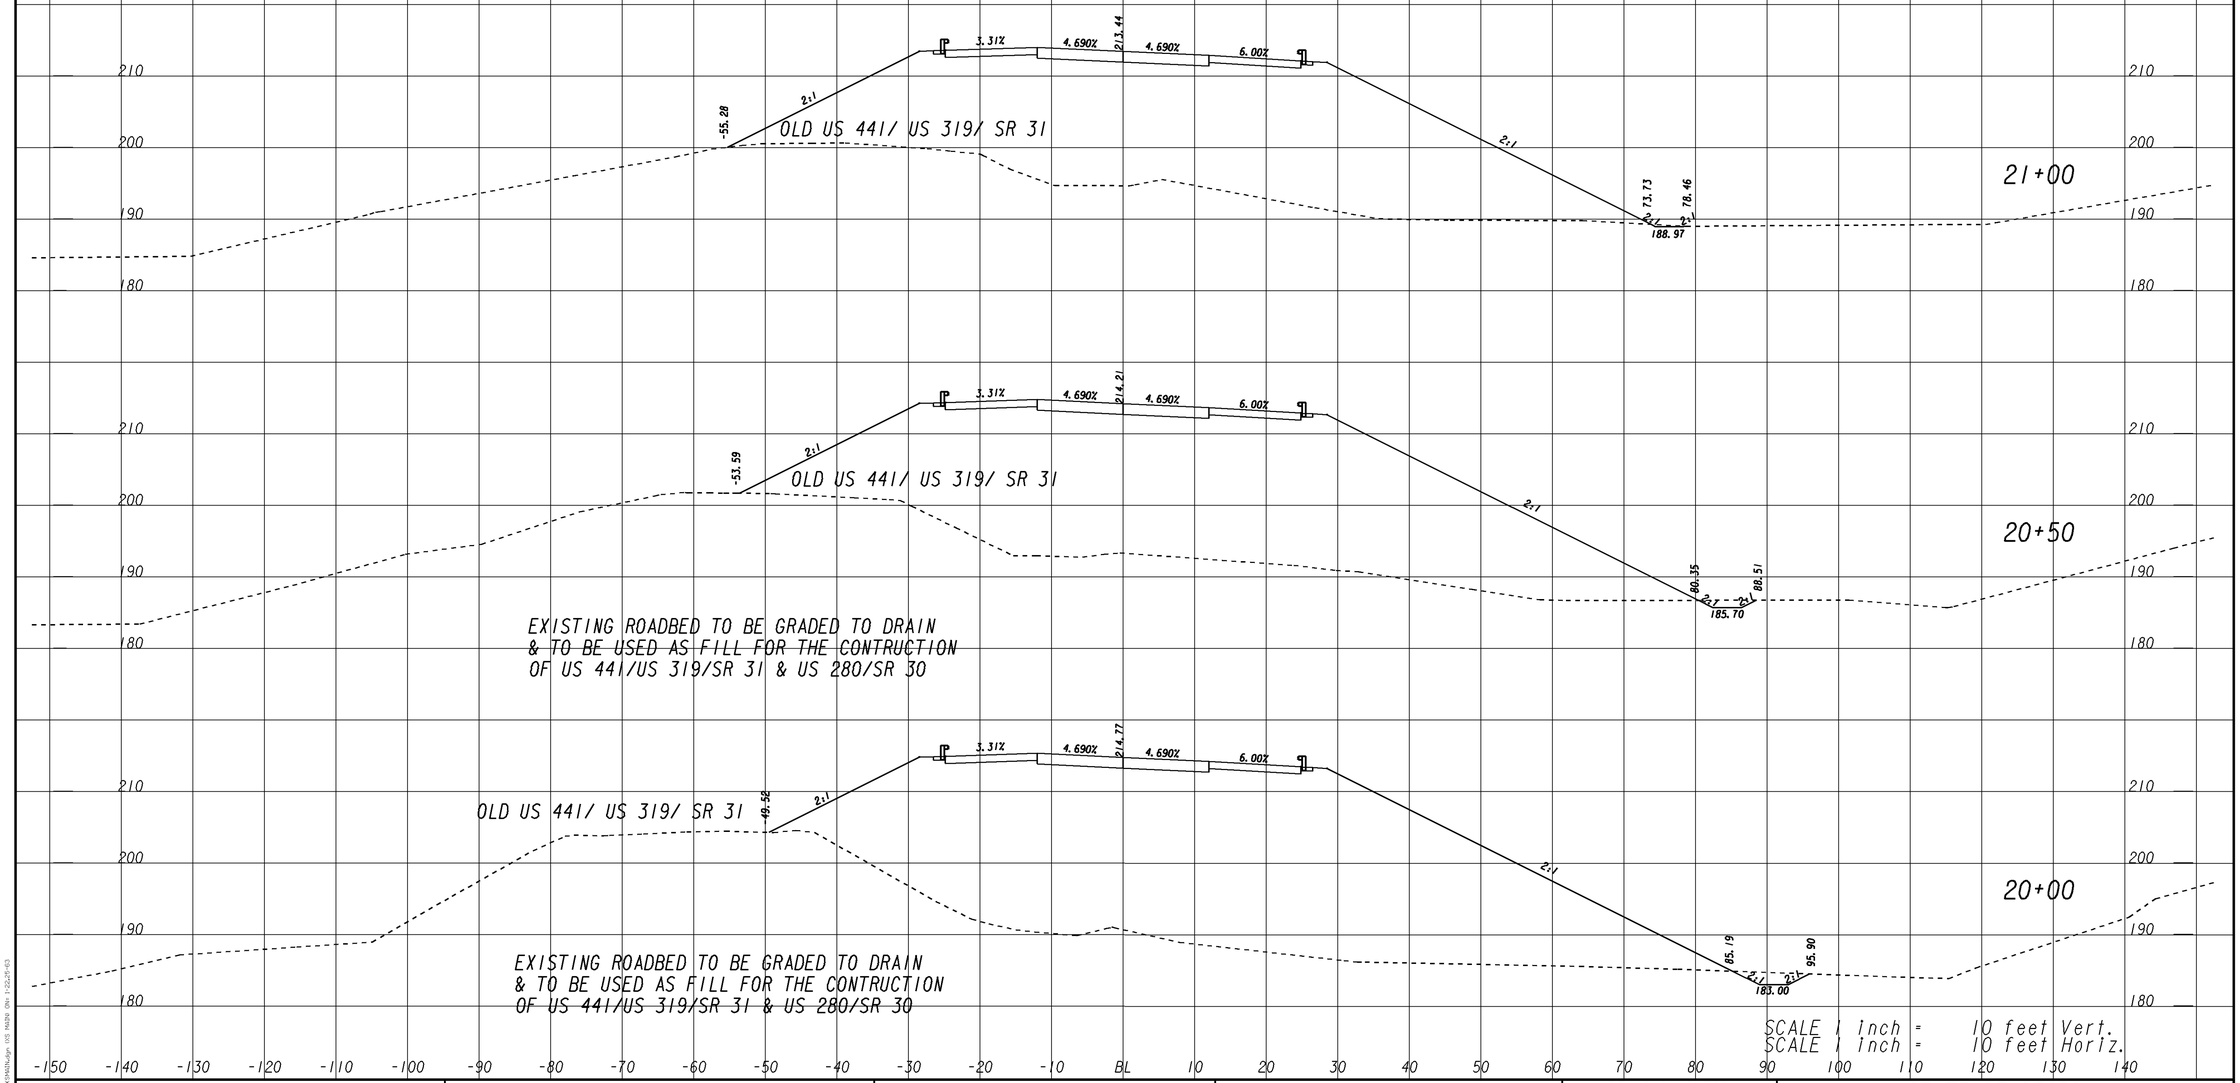

SCALE 1 inch = 10 feet Vert.
SCALE 1 inch = 10 feet Horiz.

0001220

GEORGIA
DEPARTMENT OF TRANSPORTATION

SCALE
1" = 10' HORIZONTAL
1" = 10' VERTICAL

REVISION DATES

STATE OF GEORGIA
DEPARTMENT OF TRANSPORTATION
OFFICE: ROADWAY DESIGN

STAGING CROSS SECTIONS
BRIDGE OVER HEART OF GEORGIA RAILROAD
US 441/ US 319/SR 31
STAGE 2 CONSTRUCTION

DRAWING No. 19-028

1/5/2009 SUXSEW