10/13/2011 Thu Oct 13 09:15:07 2011 dwilson	\\gdot-dsn1\gocfg\resources\gdot2007_Klp.tbl	m:\0001220-CSX Railroad Bridge\staging\0001220SX29.dgn	STATE	PROJECT NUMBER	SHEET NO.	TOTAL SHEETS
			GA	BR000-0001-00(220)	72	237

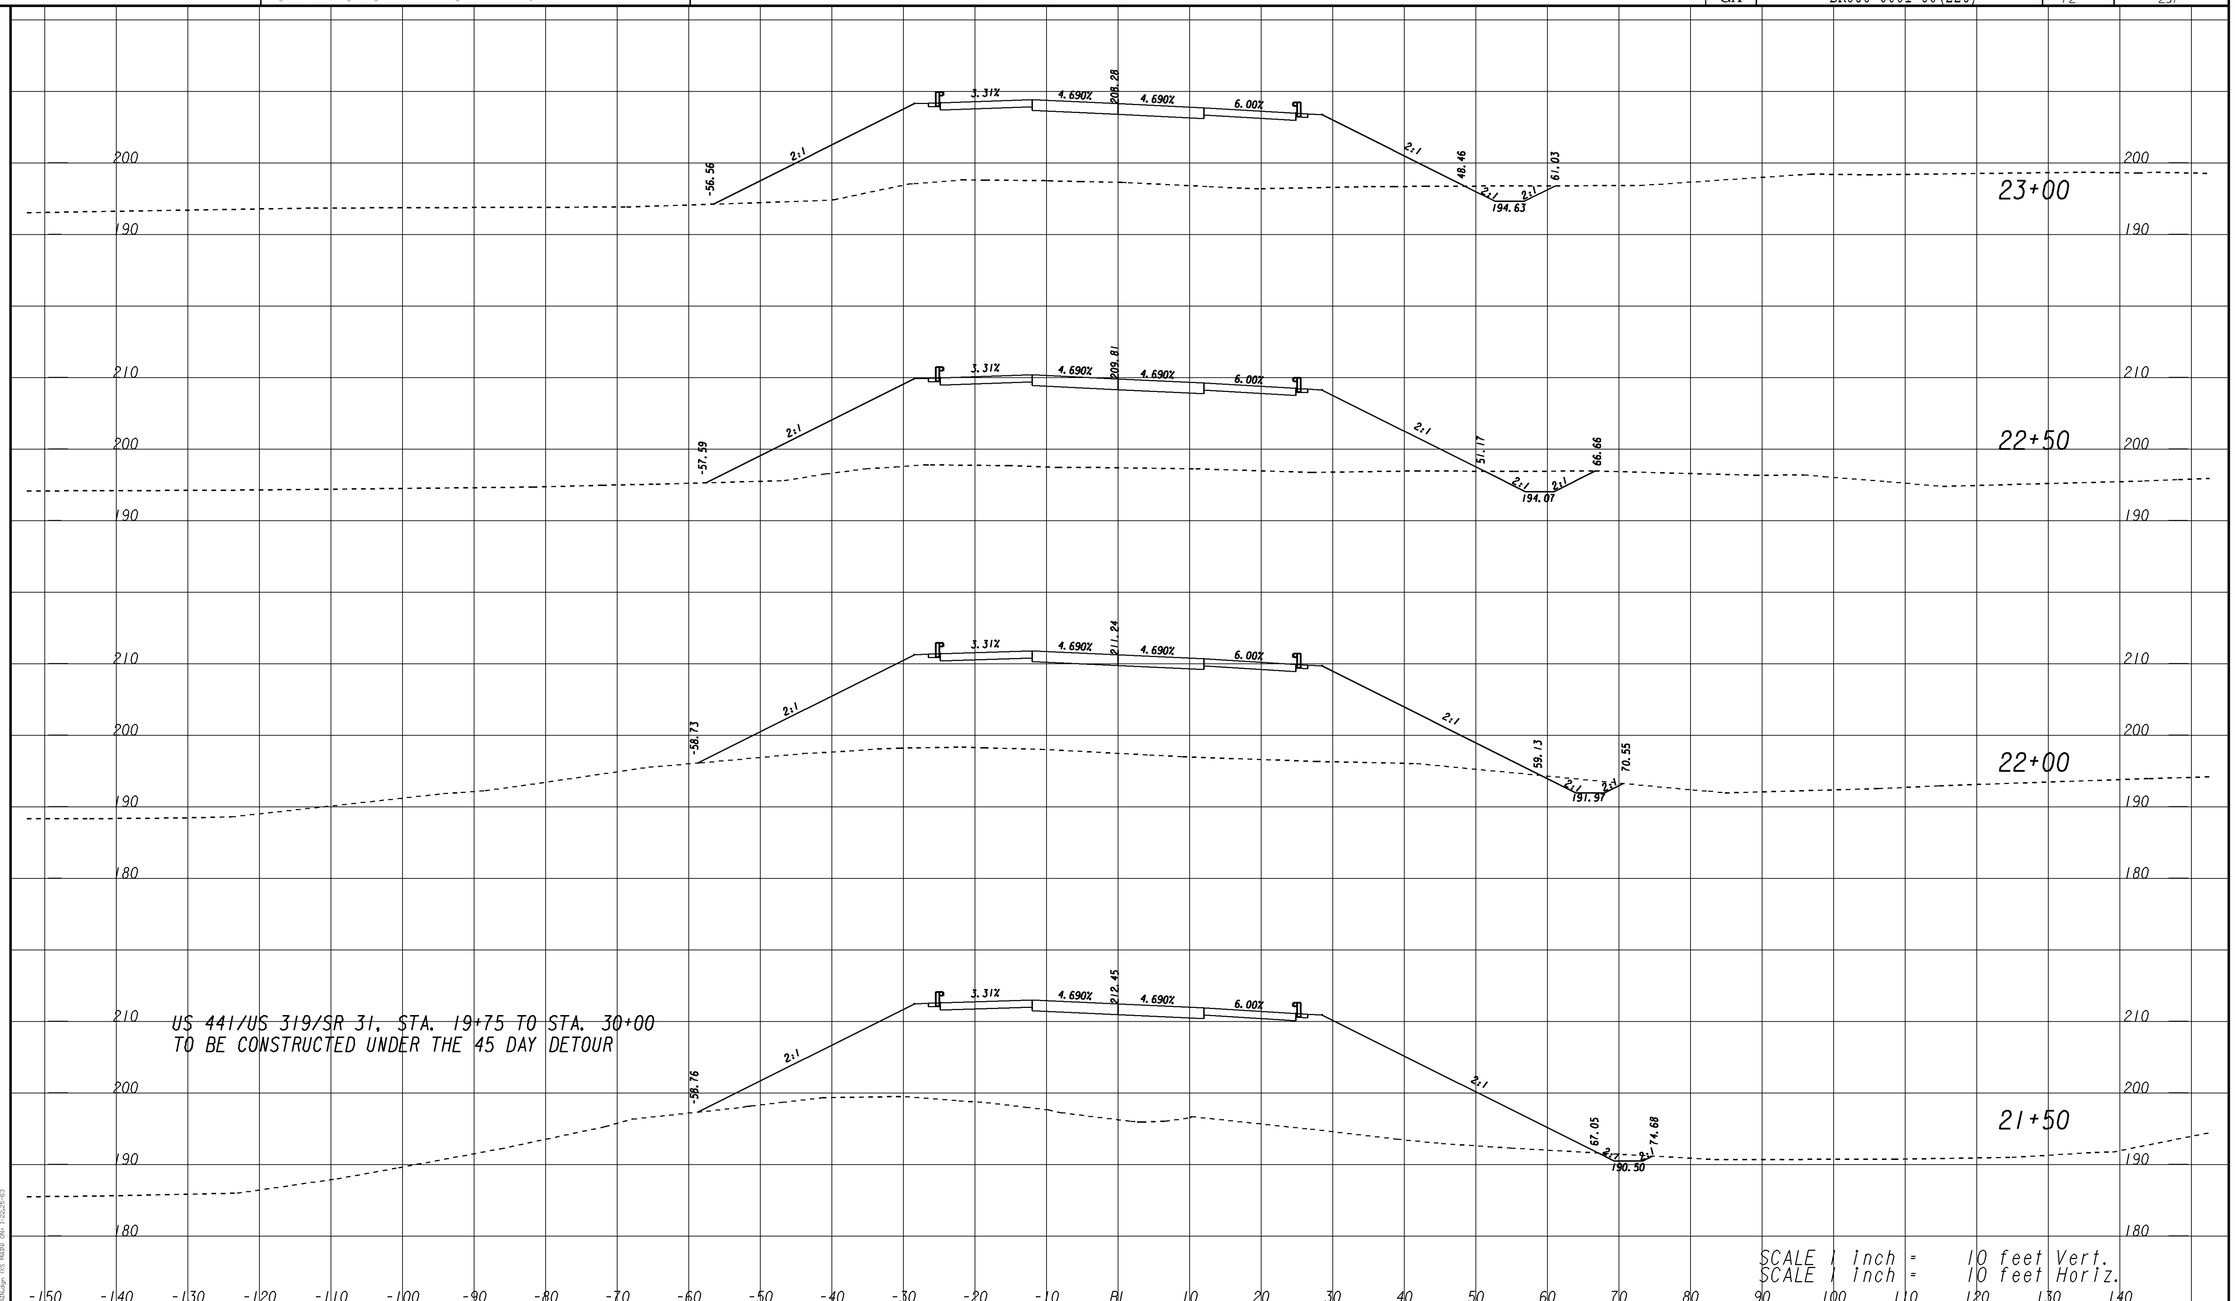

0001220

GEORGIA
DEPARTMENT OF TRANSPORTATION

SCALE
1" = 10' HORIZONTAL
1" = 10' VERTICAL

REVISION DATES

STATE OF GEORGIA
DEPARTMENT OF TRANSPORTATION
OFFICE: ROADWAY DESIGN

STAGING CROSS SECTIONS
BRIDGE OVER HEART OF GEORGIA RAILROAD
US 441/ US 319/SR 31
STAGE 2 CONSTRUCTION

DRAWING No.
19-029

1/5/2009 SUXSEW