STATE	PROJECT NUMBER	SHEET NO.	TOTAL SHEETS
GA	BR000-0001-00(220)	82	237

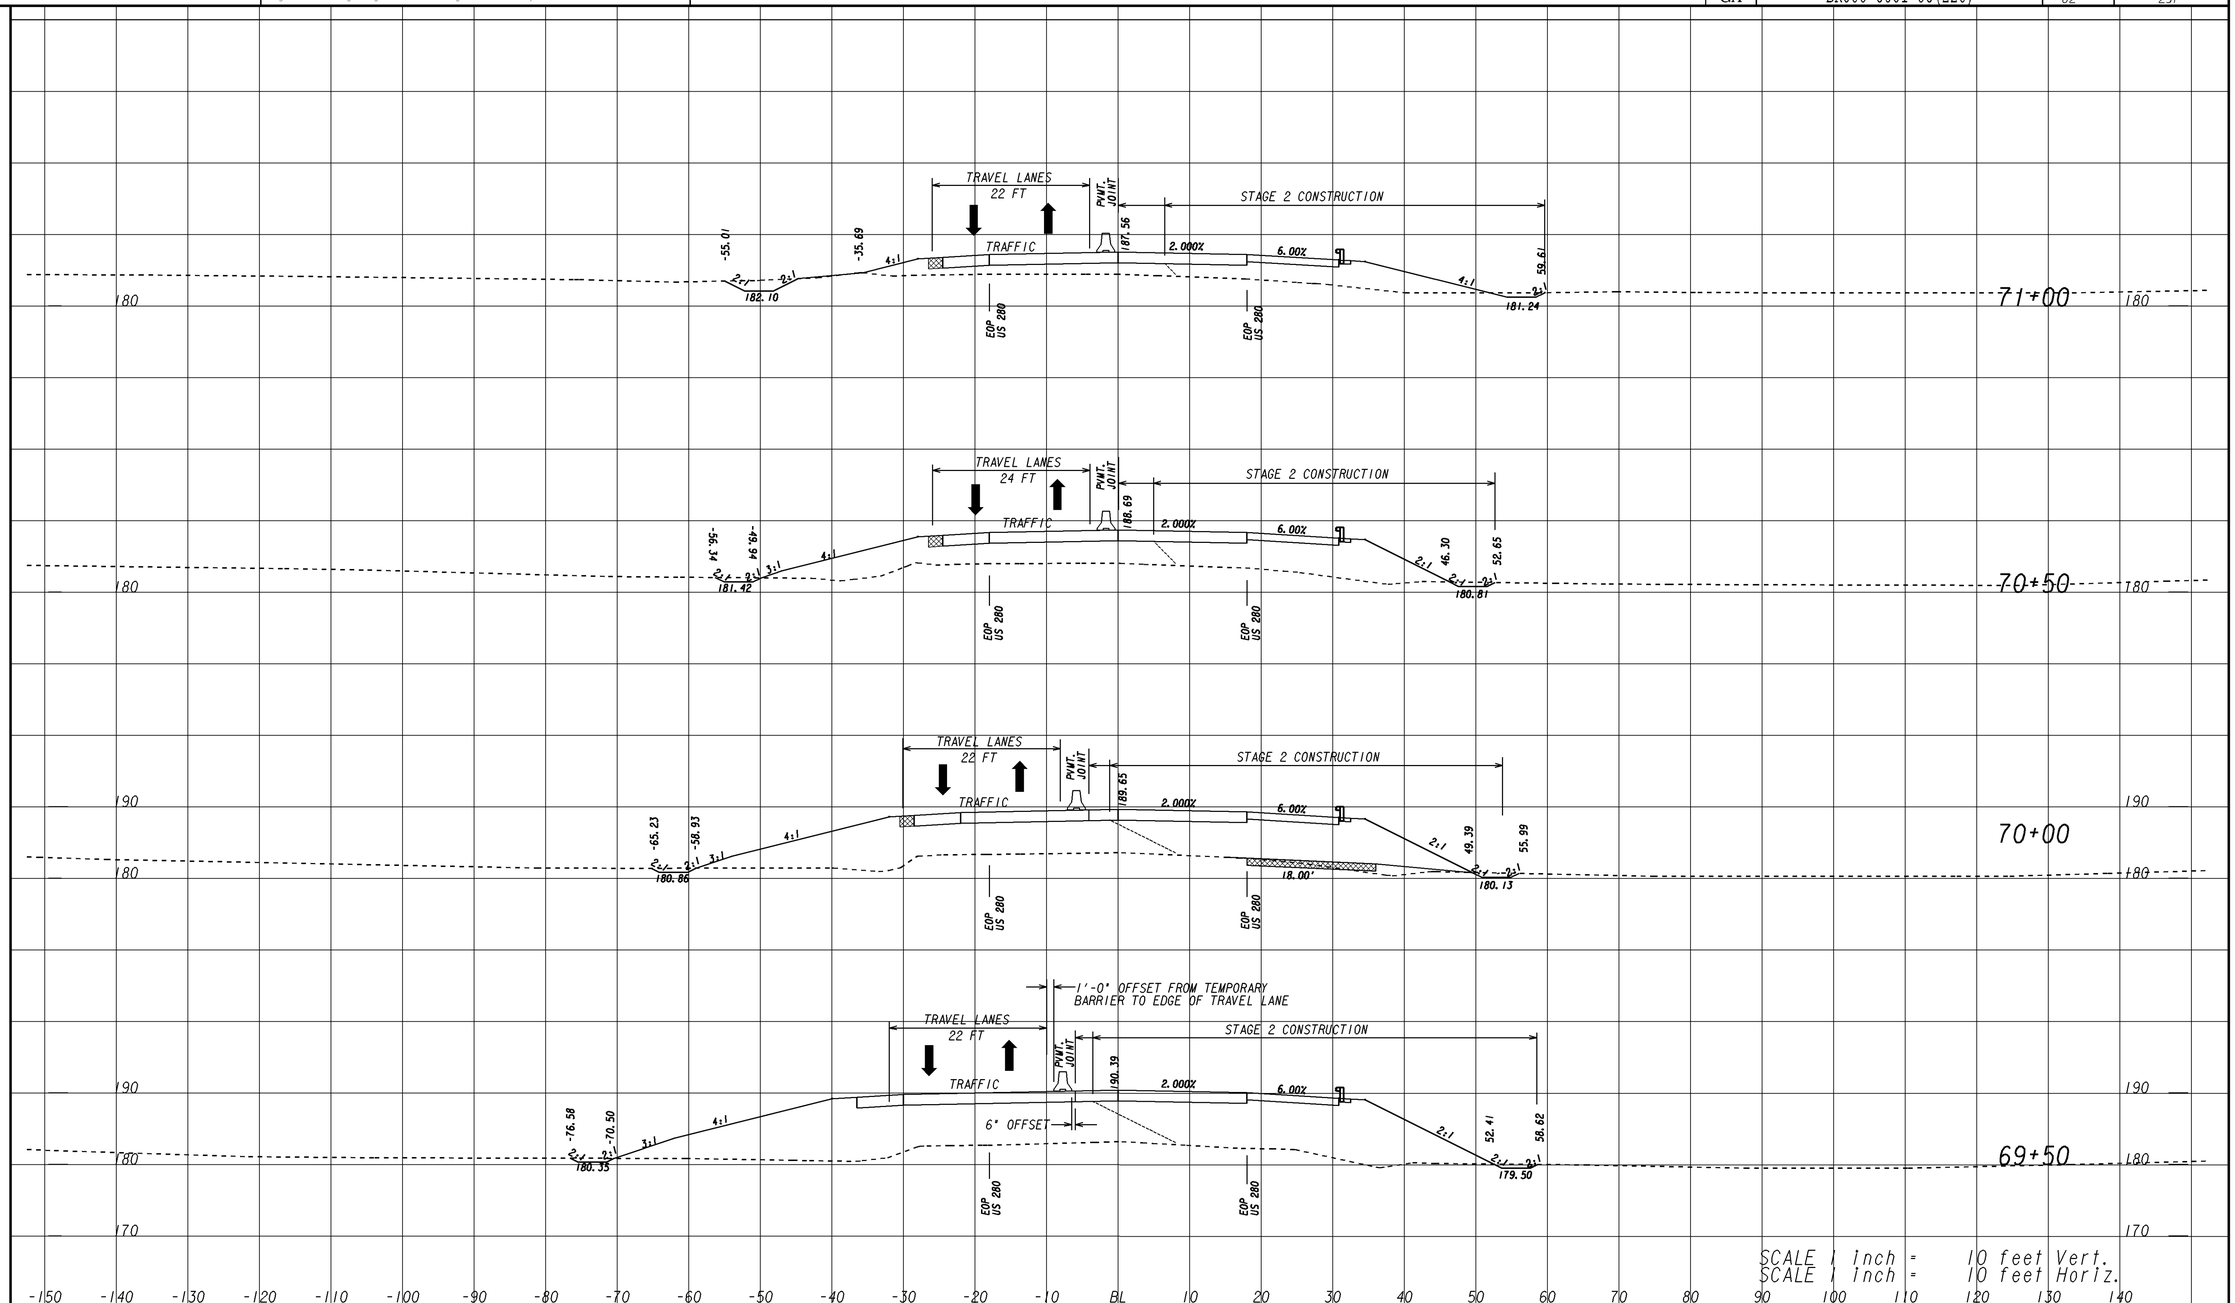

0001220

GEORGIA
DEPARTMENT OF TRANSPORTATION

SCALE
1" = 10' HORIZONTAL
1" = 10' VERTICAL

REVISION DATES

STATE OF GEORGIA
DEPARTMENT OF TRANSPORTATION
OFFICE: ROADWAY DESIGN

STAGING CROSS SECTIONS
BRIDGE OVER HEART OF GEORGIA RAILROAD
US 280 / SR 30
STAGE 2 CONSTRUCTION

DRAWING NO. 19-039

1/5/2009 SUXSEW