10/13/2011 Thu Oct 13 09:39:20 2011	\\gdot-dsni\gocfg\resources\gdot2007_Kip.tbl	m:\0001220-CSX RAILROAD Bridge\DGN\0001220XS11.dgn	STATE	PROJECT NUMBER	SHEET NO.	TOTAL SHEETS
dwilson			GA	BR000-0001-00(220)	103	237

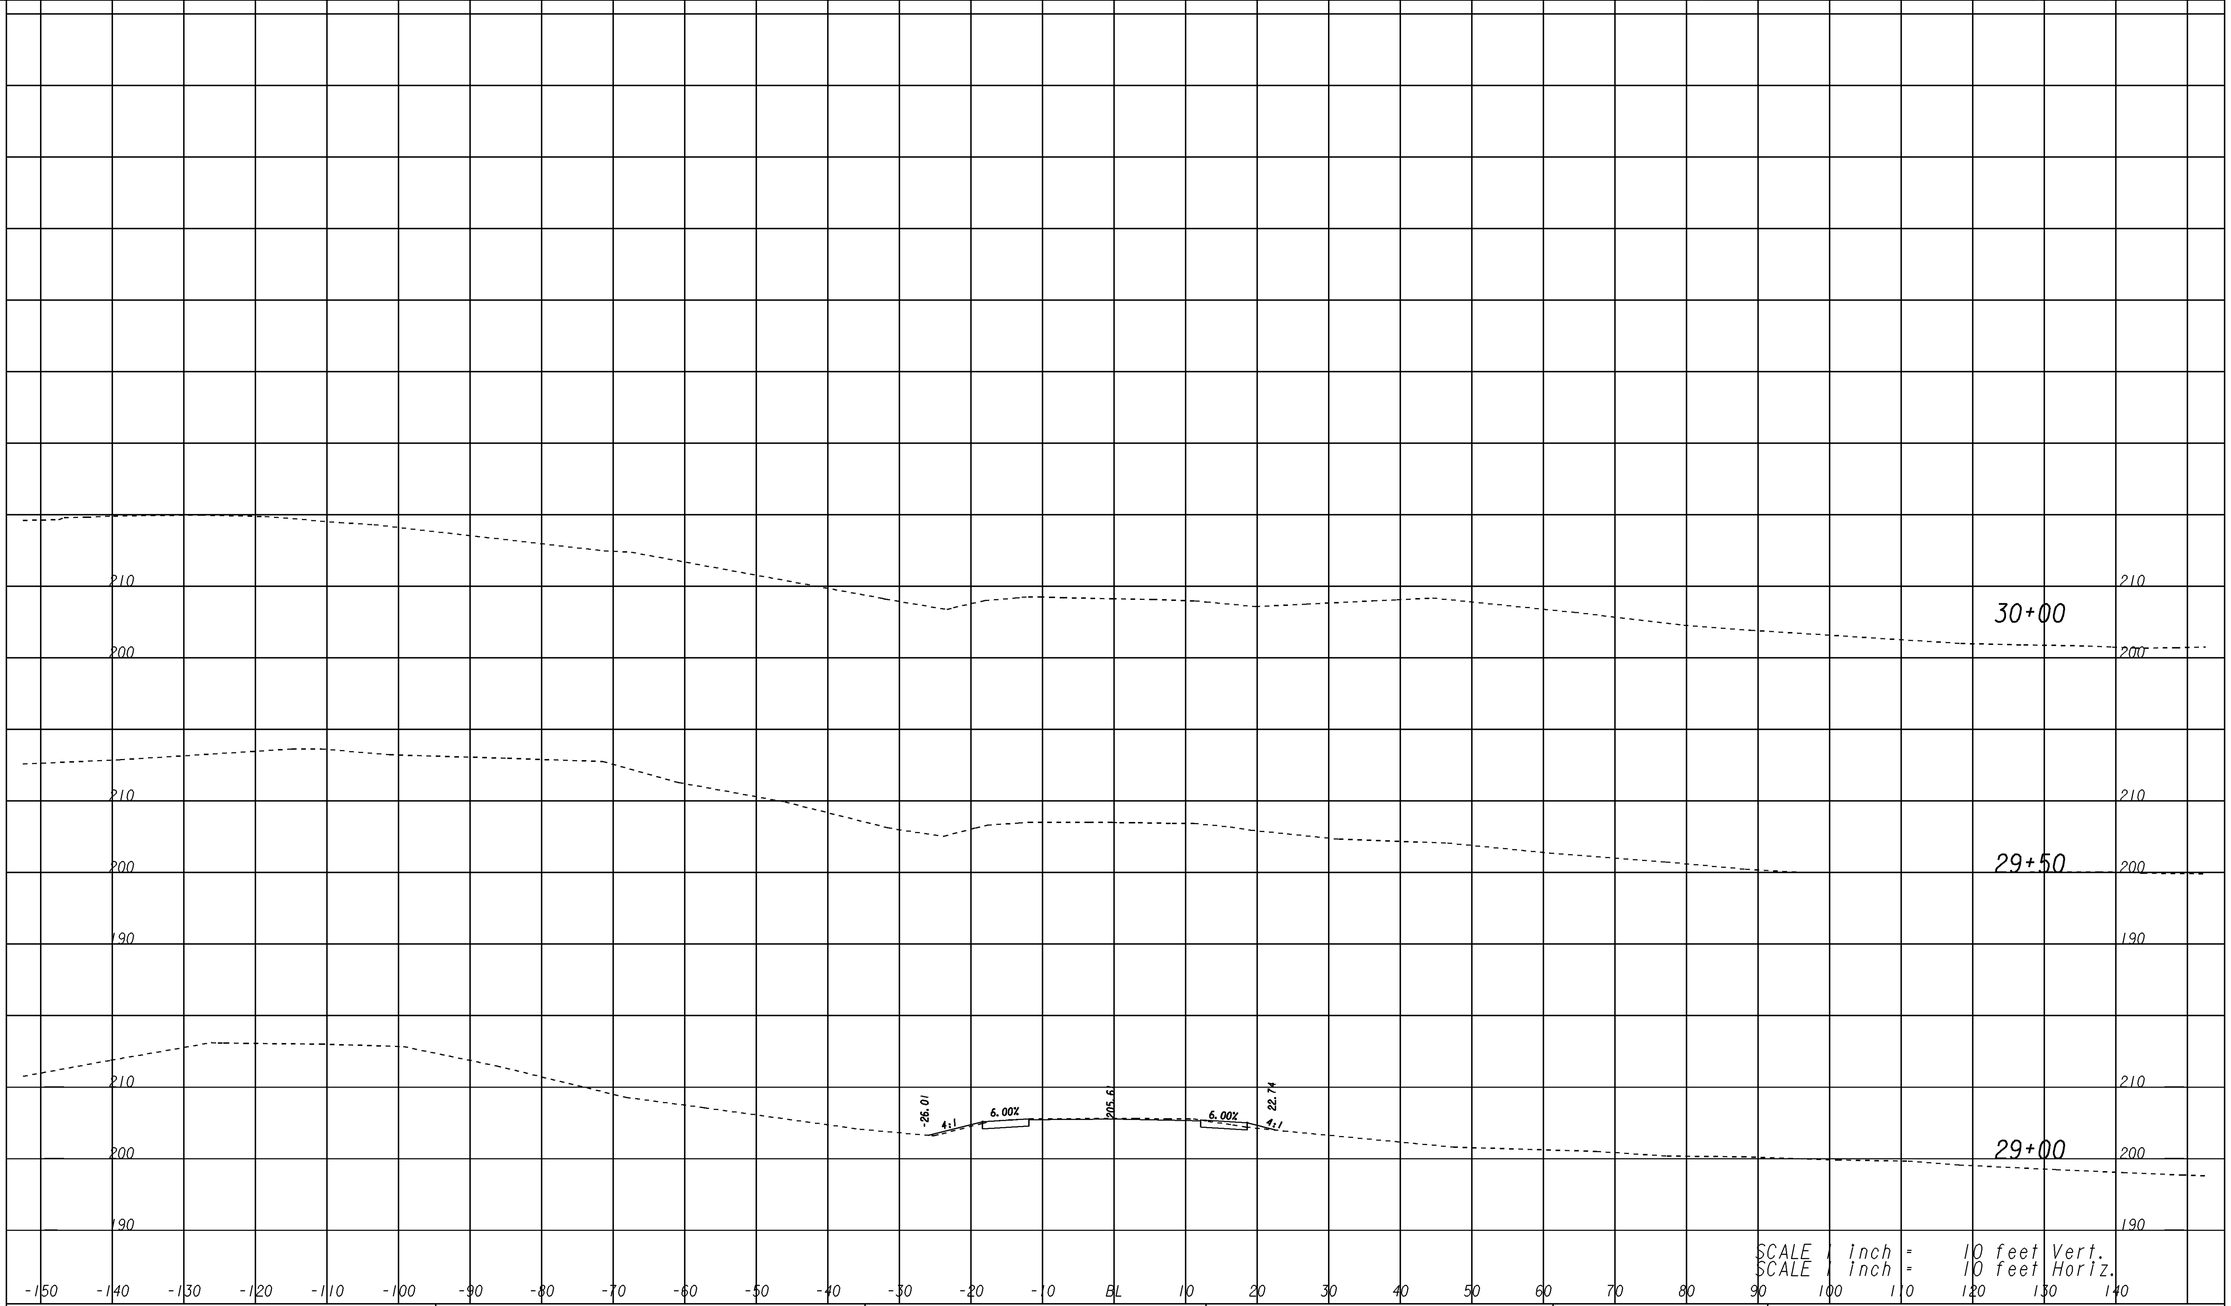

0001220

GEORGIA
DEPARTMENT OF TRANSPORTATION

SCALE
1" = 10' HORIZONTAL
1" = 10' VERTICAL

REVISION DATES

STATE OF GEORGIA
DEPARTMENT OF TRANSPORTATION
OFFICE: ROADWAY DESIGN
CROSS SECTIONS
BRIDGE OVER HEART OF GEORGIA RAILROAD
US 441/US 319/SR 31

DRAWING No. 23-011

1/5/2009 SUYSEW