10/13/2011 Thu Oct 13 09:39:18 2011 dwilson	\\gdot-dsni\gocfg\resources\gdot2007_Klp.tbl	M:\0001220-CSX RAILROAD Bridge\DGN\0001220XS16.dgn	STATE	PROJECT NUMBER	SHEET NO.	TOTAL SHEETS
			GA	BR000-0001-00(220)	108	237

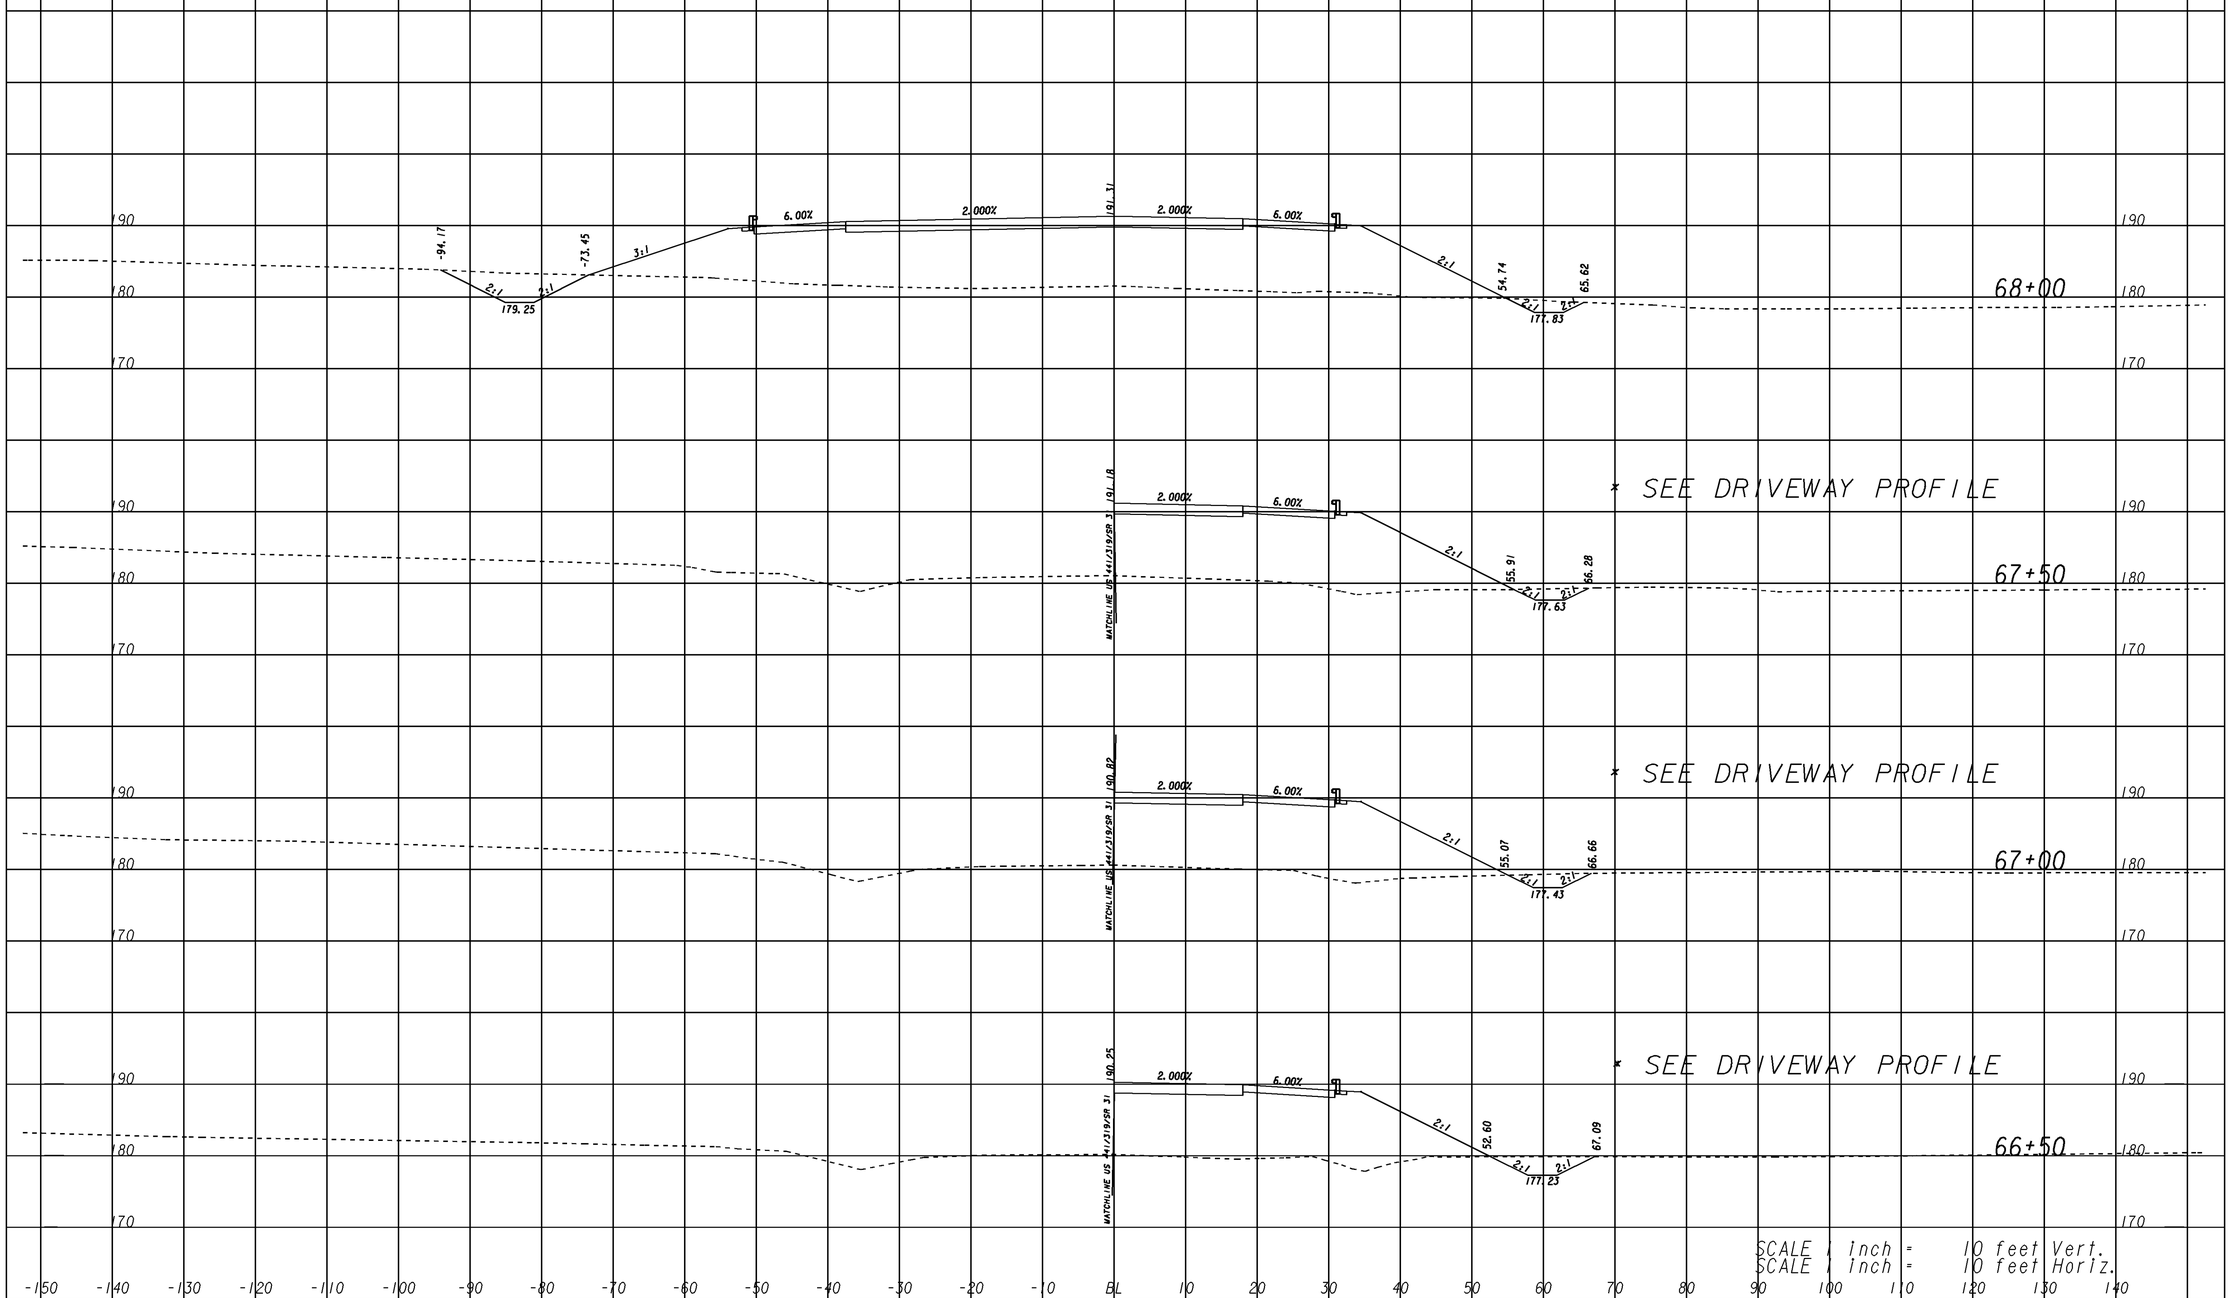

0001220

GEORGIA
DEPARTMENT OF TRANSPORTATION

SCALE
1" = 10' HORIZONTAL
1" = 10' VERTICAL

REVISION DATES		

STATE OF GEORGIA
DEPARTMENT OF TRANSPORTATION
OFFICE: ROADWAY DESIGN
CROSS SECTIONS
BRIDGE OVER HEART OF GEORGIA RAILROAD
US 280/SR 30

DRAWING No. 23-016

1/5/2009 SUYSEW