STATE	PROJECT NUMBER	SHEET NO.	TOTAL SHEETS
GA	BR000-0001-00(220)	126	237

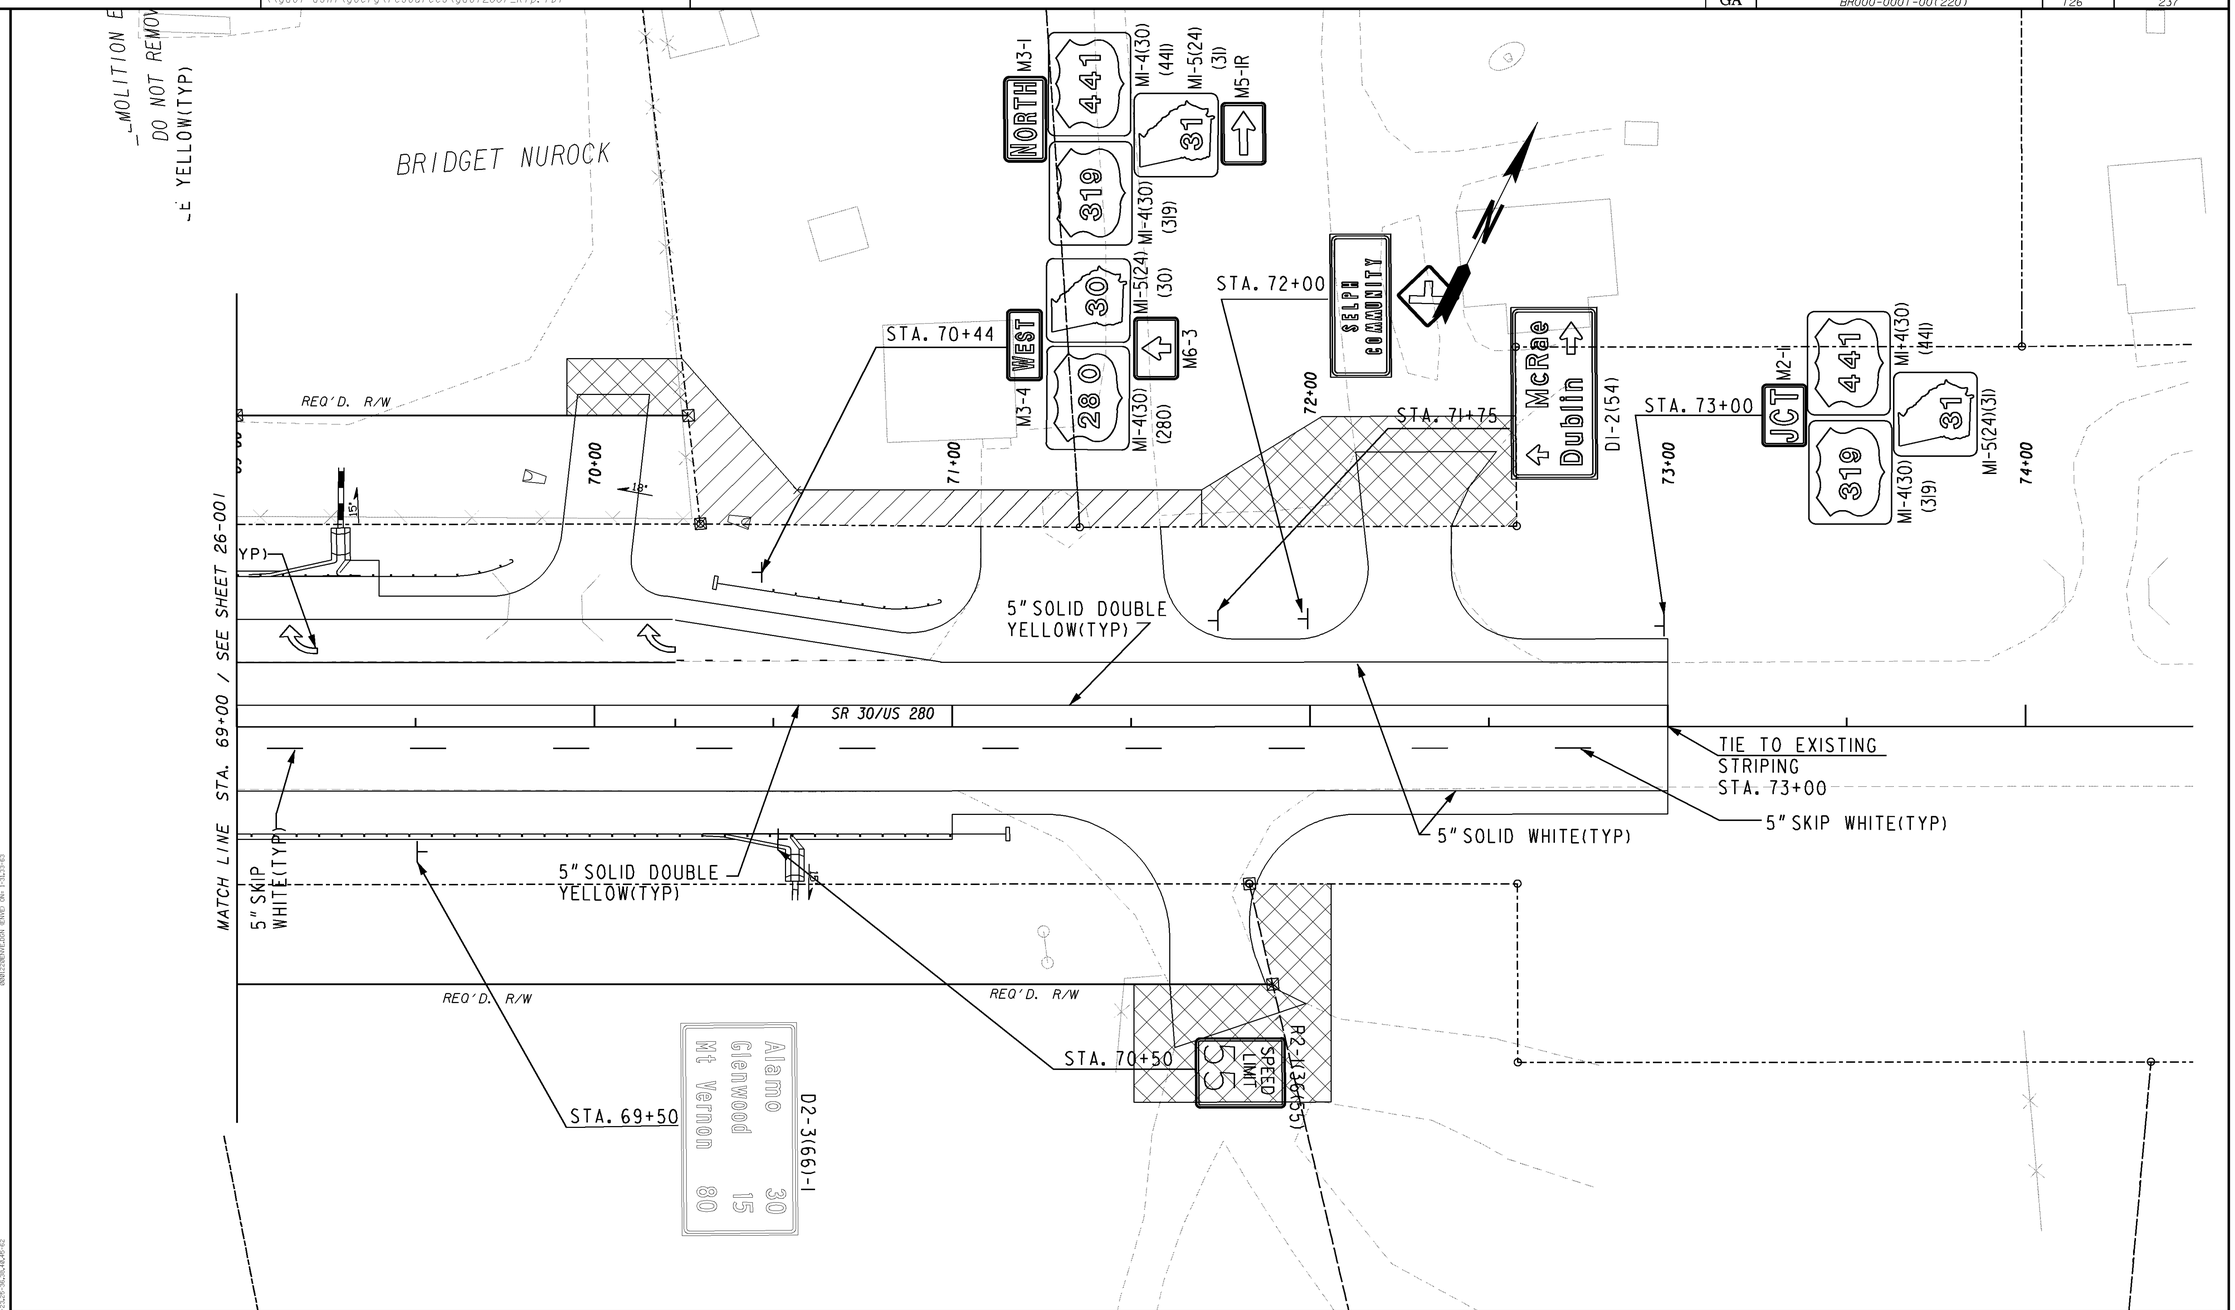

GEORGIA
DEPARTMENT OF TRANSPORTATION

SCALE IN FEET
0 20 40 80

REVISION DATES		
09/30/11		

STATE OF GEORGIA
DEPARTMENT OF TRANSPORTATION
OFFICE: ROADWAY DESIGN

SIGNING AND MARKING PLANS

BRIDGE OVER HEART OF GEORGIA RAILROAD
US 280/SR 30
STA. 69+00 TO STA. 74+00

DRAWING NO. 26-007

1/5/2009 GPLN