10/13/2011 dwilson	Thu Oct 13 09:54:13 2011	\\gdot-dsn1\gocfg\resources\gdot2007_Klp.tbl	m:\0001220-CSX Railroad Bridge\DGN\0001220ER04.dgn	STATE	PROJECT NUMBER	SHEET NO.	TOTAL SHEETS
				GA	BR000-0001-00(220)	156	237

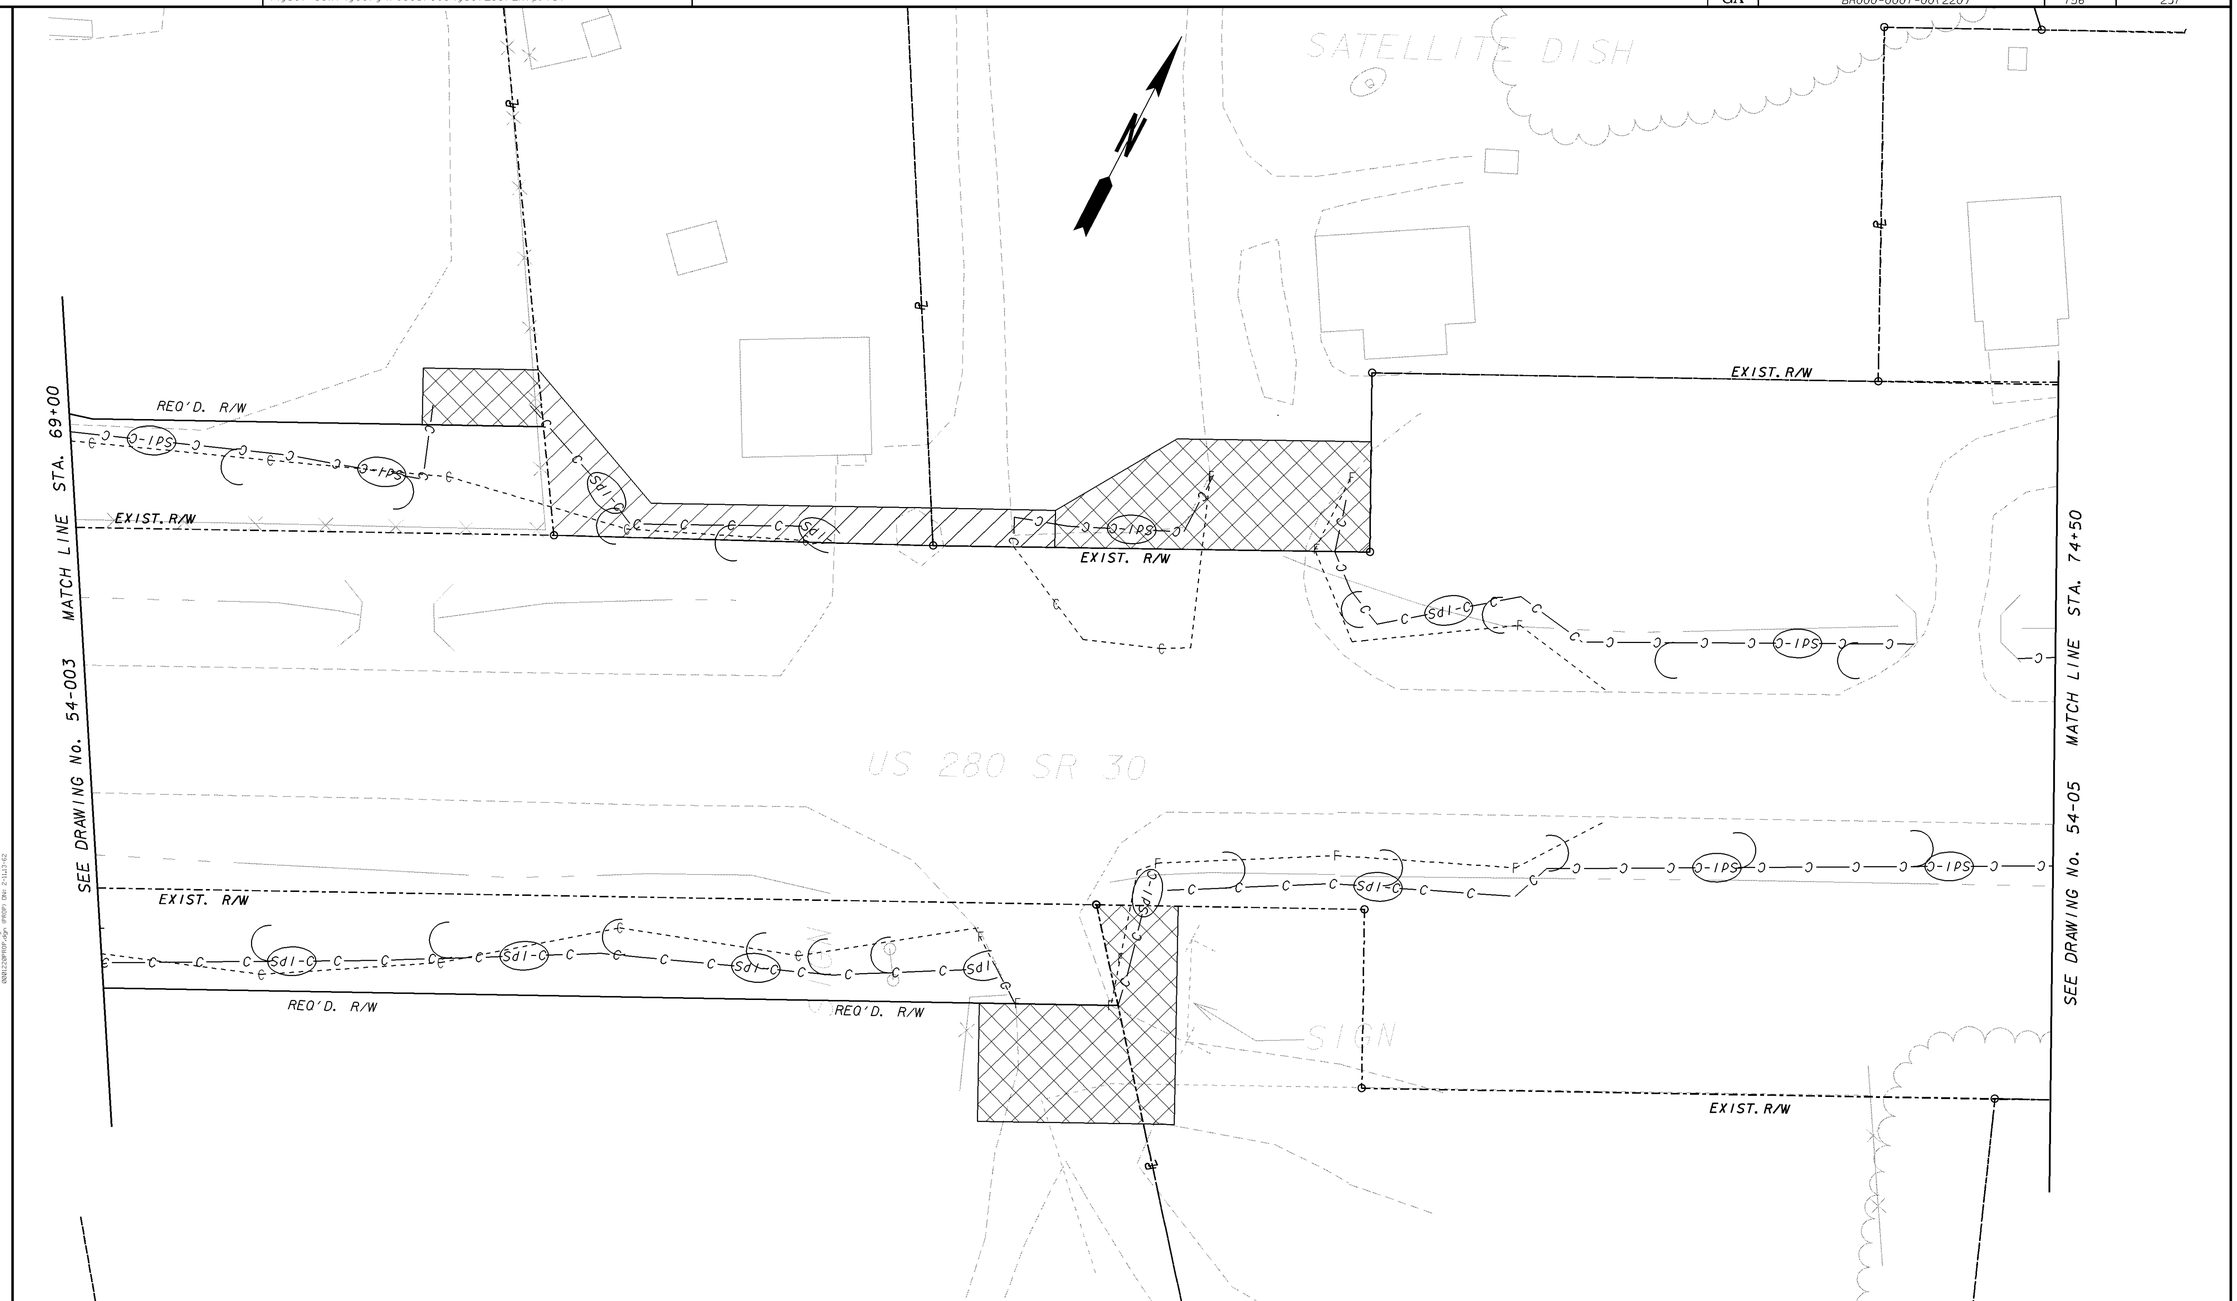

PROPERTY AND EXISTING R/W LINE
REQUIRED R/W LINE
CONSTRUCTION LIMITS
EASEMENT FOR CONSTR & MAINTENANCE OF SLOPES
EASEMENT FOR CONSTR OF SLOPES
EASEMENT FOR CONSTR OF DRIVES

BEGIN LIMIT OF ACCESS.....BLA
END LIMIT OF ACCESS.....ELA
LIMIT OF ACCESS
REQ'D R/W & LIMIT OF ACCESS
ESA BOUNDARY LINE
ORANGE BARRIER FENCE

GEORGIA
DEPARTMENT OF TRANSPORTATION

SCALE IN FEET
0 20 40 80

REVISION DATES

STATE OF GEORGIA
DEPARTMENT OF TRANSPORTATION
OFFICE: ROADWAY DESIGN

EROSION CONTROL PLANS STAGE IA

BRIDGE OVER HEART OF GEORGIA RR
US 280/SR 30

DRAWING No. 54-004

1/5/2009 GPLN