10/13/2011 Thu Oct 13 09:53:58 2011	\\gdot-dsn1\gocfg\resources\gdot2007_Klp.tbl	M:\0001220-CSX Railroad Bridge\DGN\0001220ER12.dgn	STATE	PROJECT NUMBER	SHEET NO.	TOTAL SHEETS
dwilson			GA	BR000-0001-00(220)	164	237

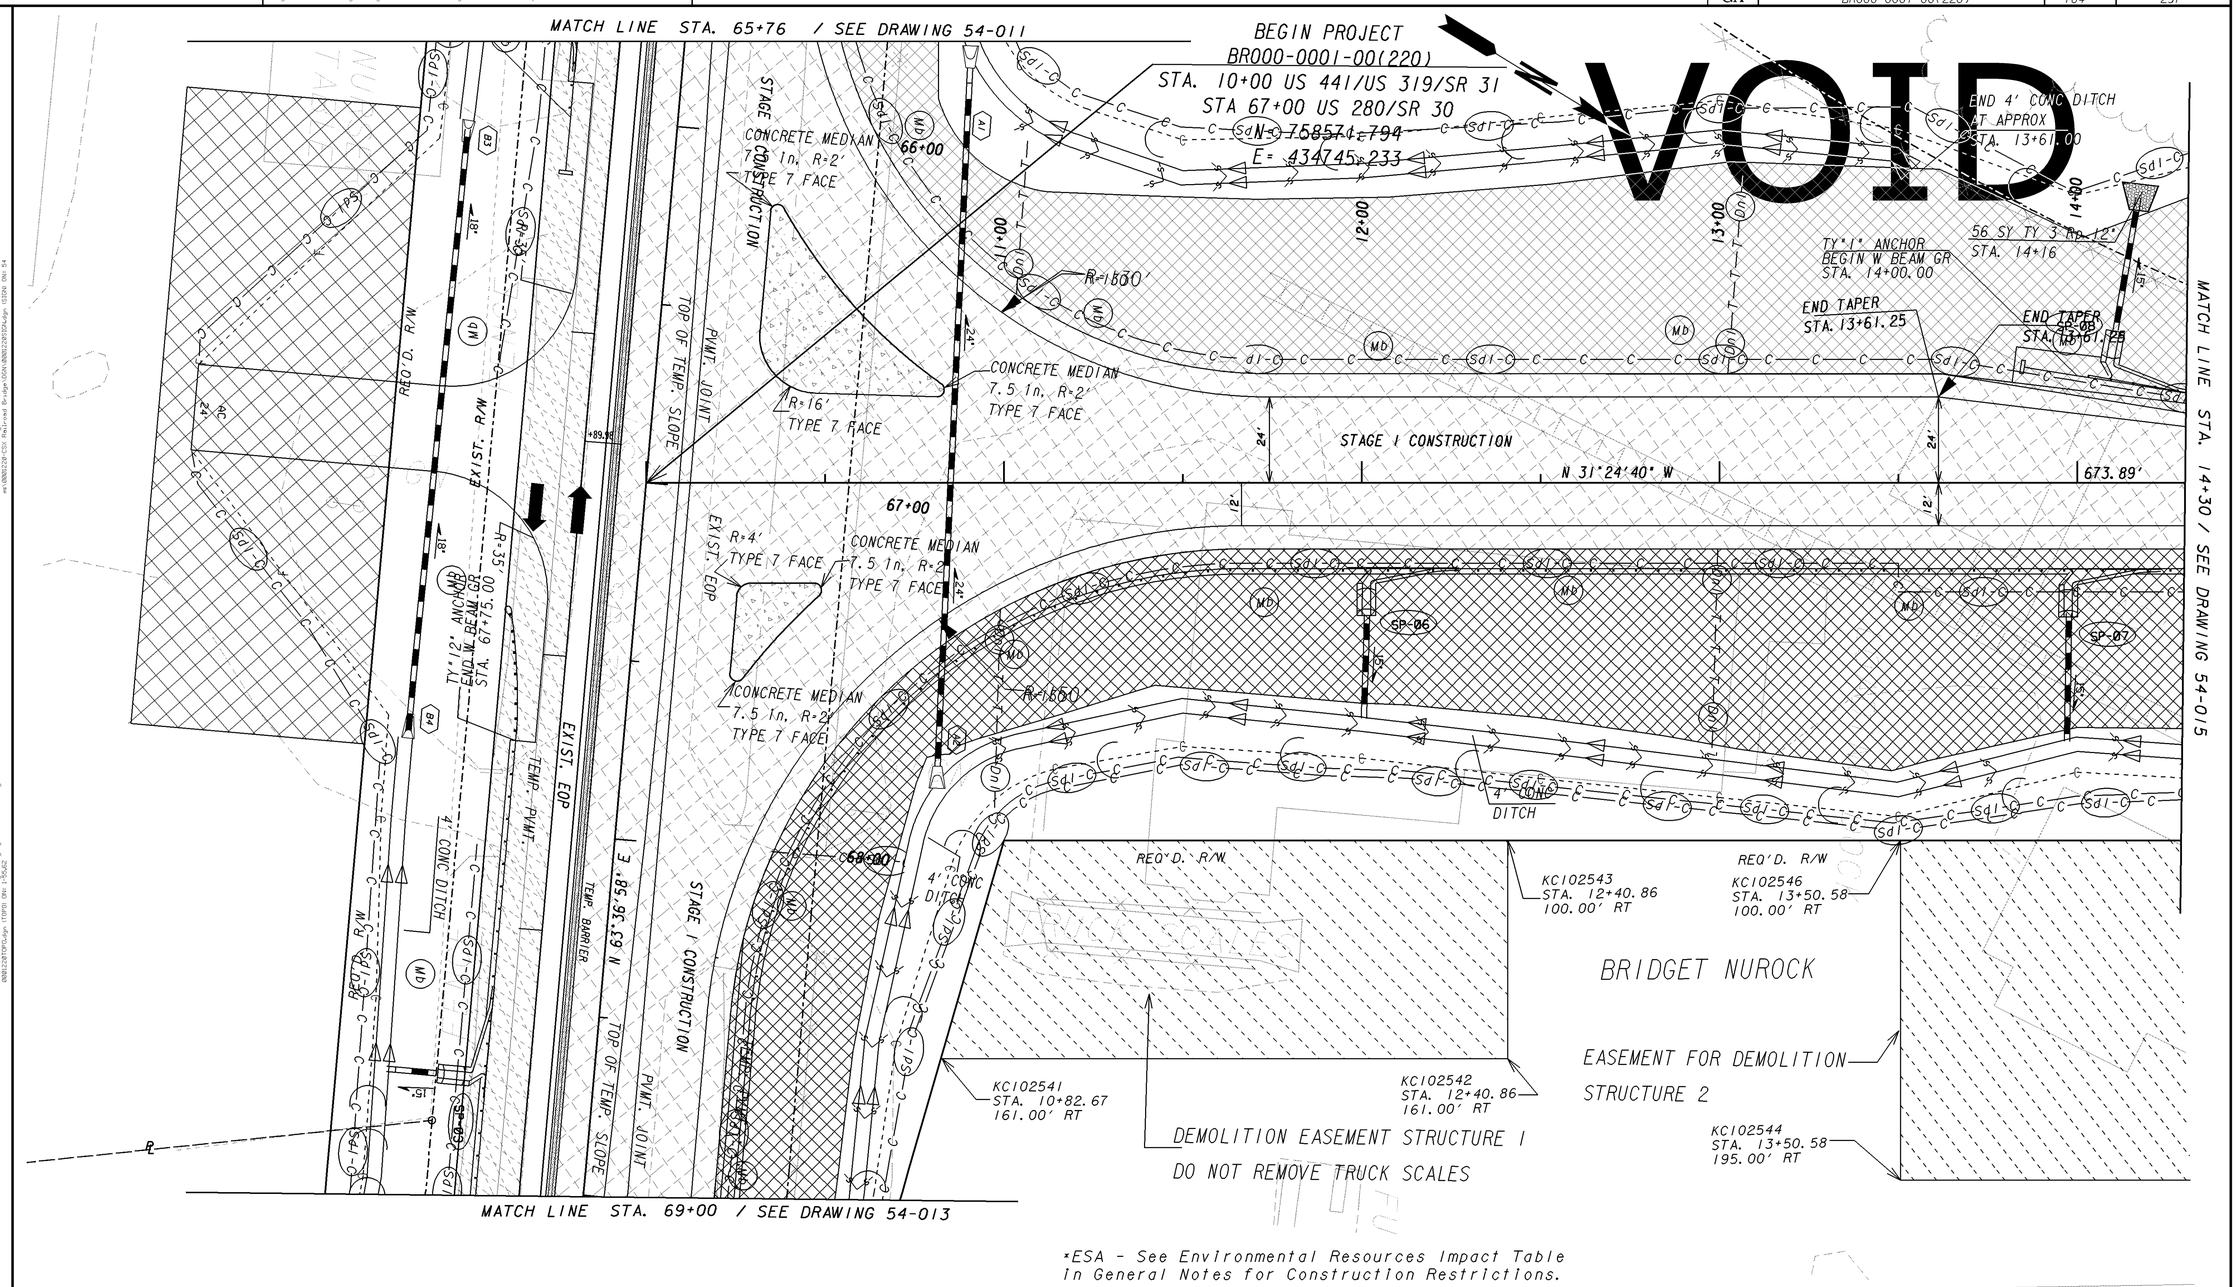

*ESA - See Environmental Resources Impact Table
in General Notes for Construction Restrictions.

PROPERTY AND EXISTING R/W LINE	
REQUIRED R/W LINE	
CONSTRUCTION LIMITS	
EASEMENT FOR CONSTR & MAINTENANCE OF SLOPES	
EASEMENT FOR CONSTR OF SLOPES	
EASEMENT FOR CONSTR OF DRIVES	

BEGIN LIMIT OF ACCESS	BLA
END LIMIT OF ACCESS	ELA
LIMIT OF ACCESS	
REQ'D R/W & LIMIT OF ACCESS	
ESA BOUNDARY LINE	
ORANGE BARRIER FENCE	

GEORGIA
DEPARTMENT OF TRANSPORTATION

SCALE IN FEET
0 20 40 80

REVISION DATES		
09/30/11		

STATE OF GEORGIA
DEPARTMENT OF TRANSPORTATION
OFFICE: ROADWAY DESIGN

EROSION CONTROL PLANS STAGE I

BRIDGE OVER HEART OF GEORGIA RR
US 280/ SR 30

DRAWING No. 54-012

1/5/2009 GPLN