10/13/2011 Thu Oct 13 09:53:28 2011 dwilson	\\gdot-dsn1\gocfg\resources\gdot2007_Klp.tbl	m:\0001220-CSX Railroad Bridge\DGN\0001220ER20.dgn	STATE	PROJECT NUMBER	SHEET NO.	TOTAL SHEETS
			GA	BR000-0001-00(220)	172	237

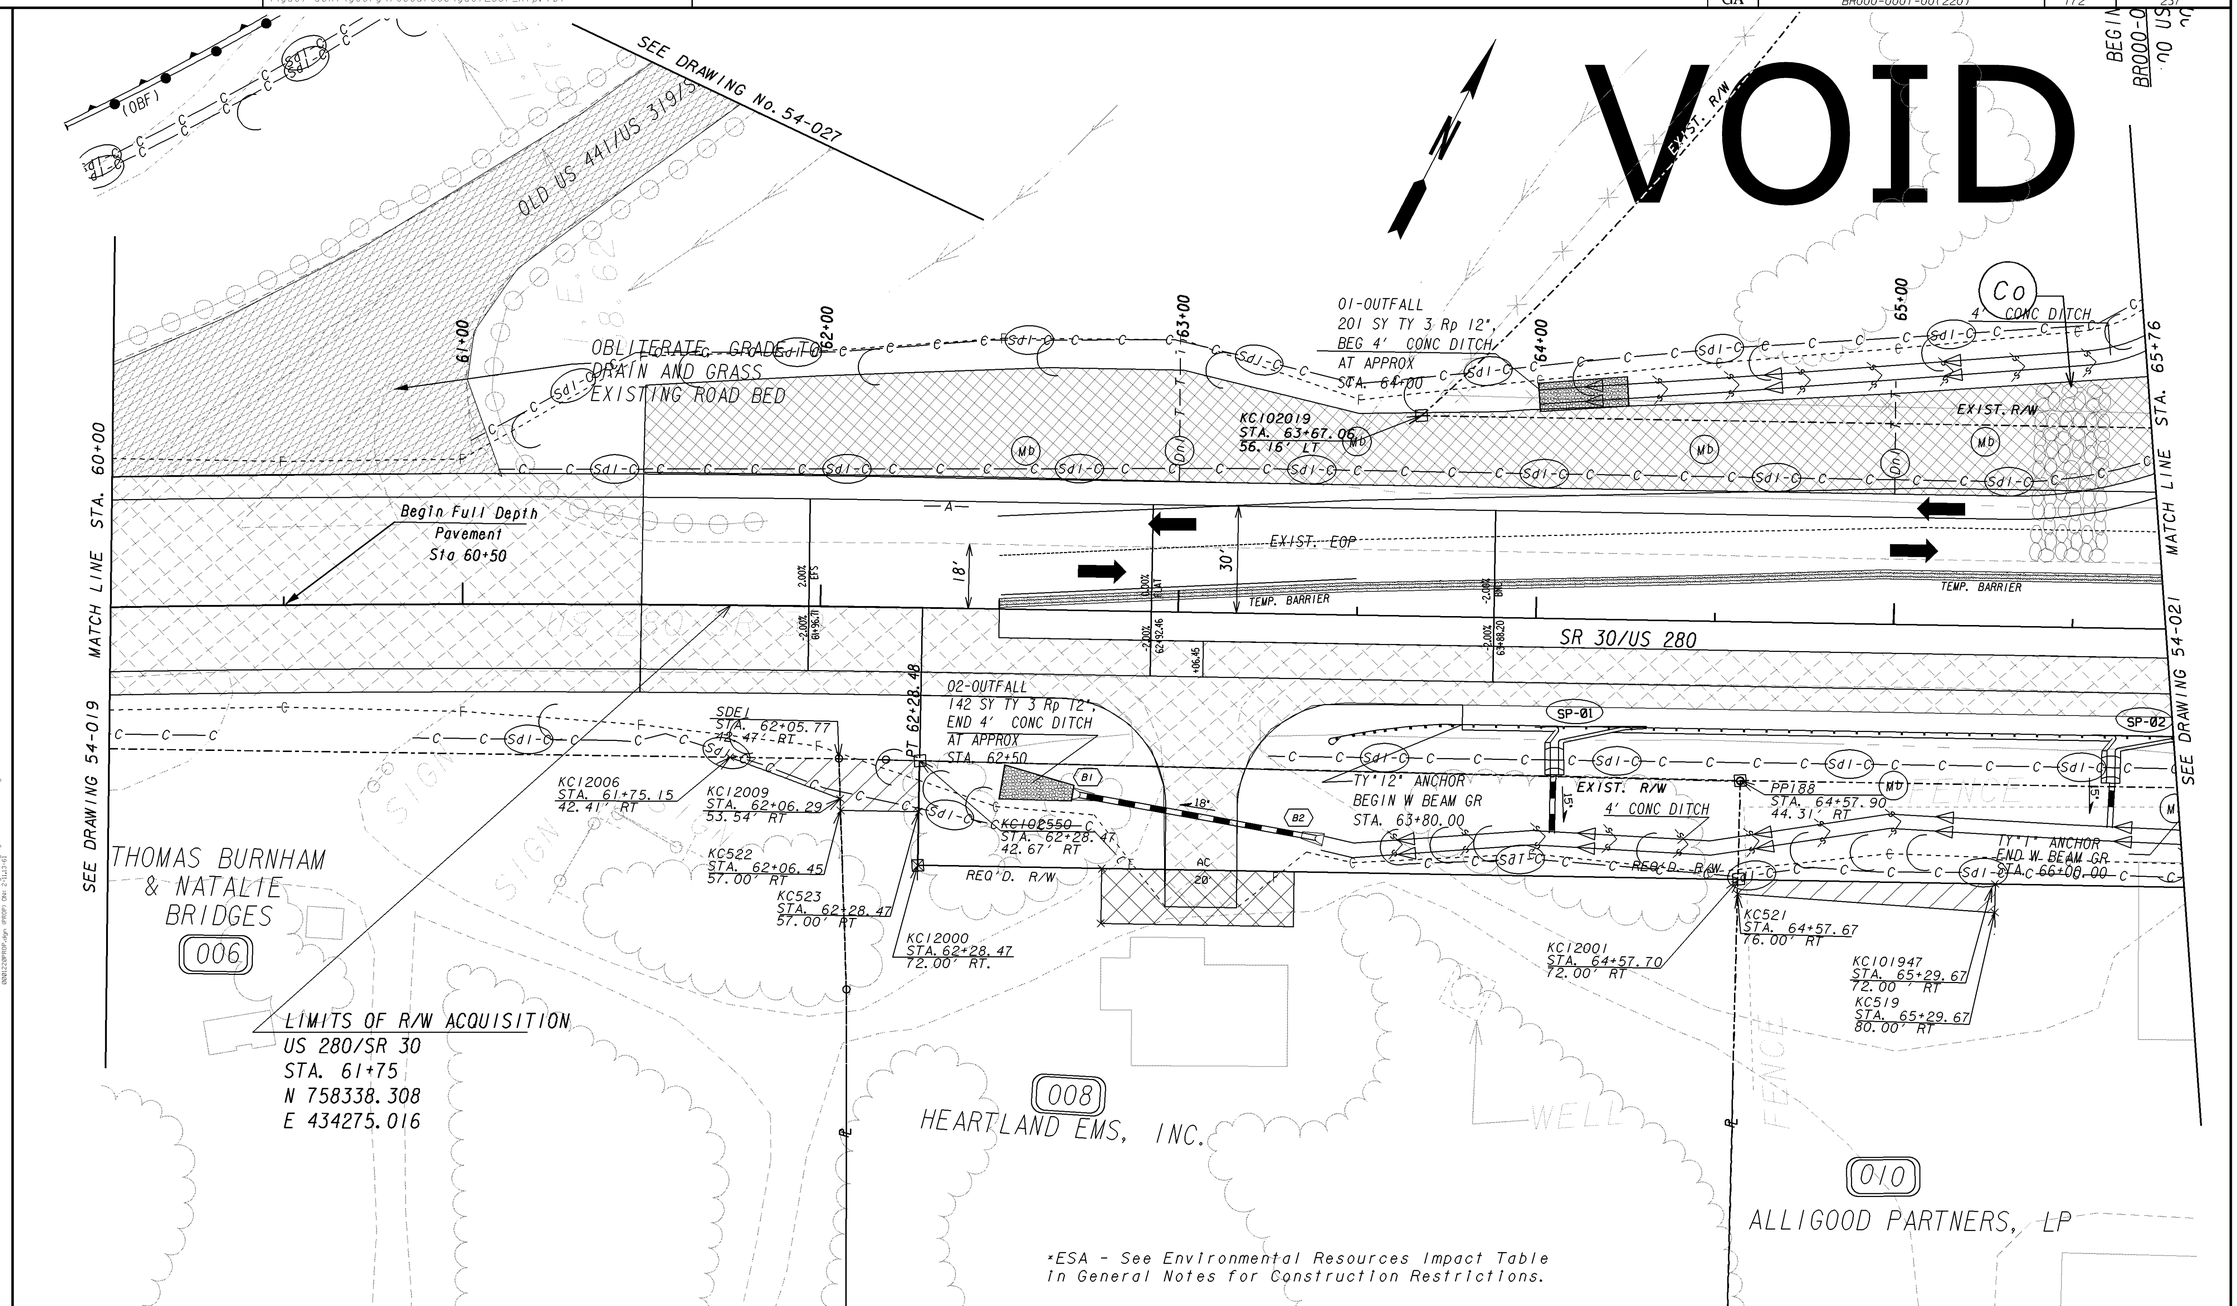

PROPERTY AND EXISTING R/W LINE	BEGIN LIMIT OF ACCESS.....	BLA
REQUIRED R/W LINE	END LIMIT OF ACCESS.....	ELA
CONSTRUCTION LIMITS	LIMIT OF ACCESS	
EASEMENT FOR CONSTR & MAINTENANCE OF SLOPES	REQ'D R/W & LIMIT OF ACCESS	
EASEMENT FOR CONSTR OF SLOPES	ESA BOUNDARY LINE	
EASEMENT FOR CONSTR OF DRIVES	ORANGE BARRIER FENCE	

GEORGIA
DEPARTMENT OF TRANSPORTATION

SCALE IN FEET
0 20 40 80

REVISION DATES		
09/30/11		

STATE OF GEORGIA
DEPARTMENT OF TRANSPORTATION

OFFICE: ROADWAY DESIGN

EROSION CONTROL PLANS STAGE 2

BRIDGE OVER HEART OF GEORGIA RR
US 280/SR 30

DRAWING No. 54-020

1/5/2009 GPLN