3/5/2007 8:33:13 AM \\GDOT-DSNI\GOPLOT\OCF\d6_8830_paper.gcf pmopplns C:\DGN\0001357\0001357surlay03.prf

STATE	PROJECT NUMBER	SHEET NO.	TOTAL SHEETS
GA.	BR-0001-00 (357)	14	171

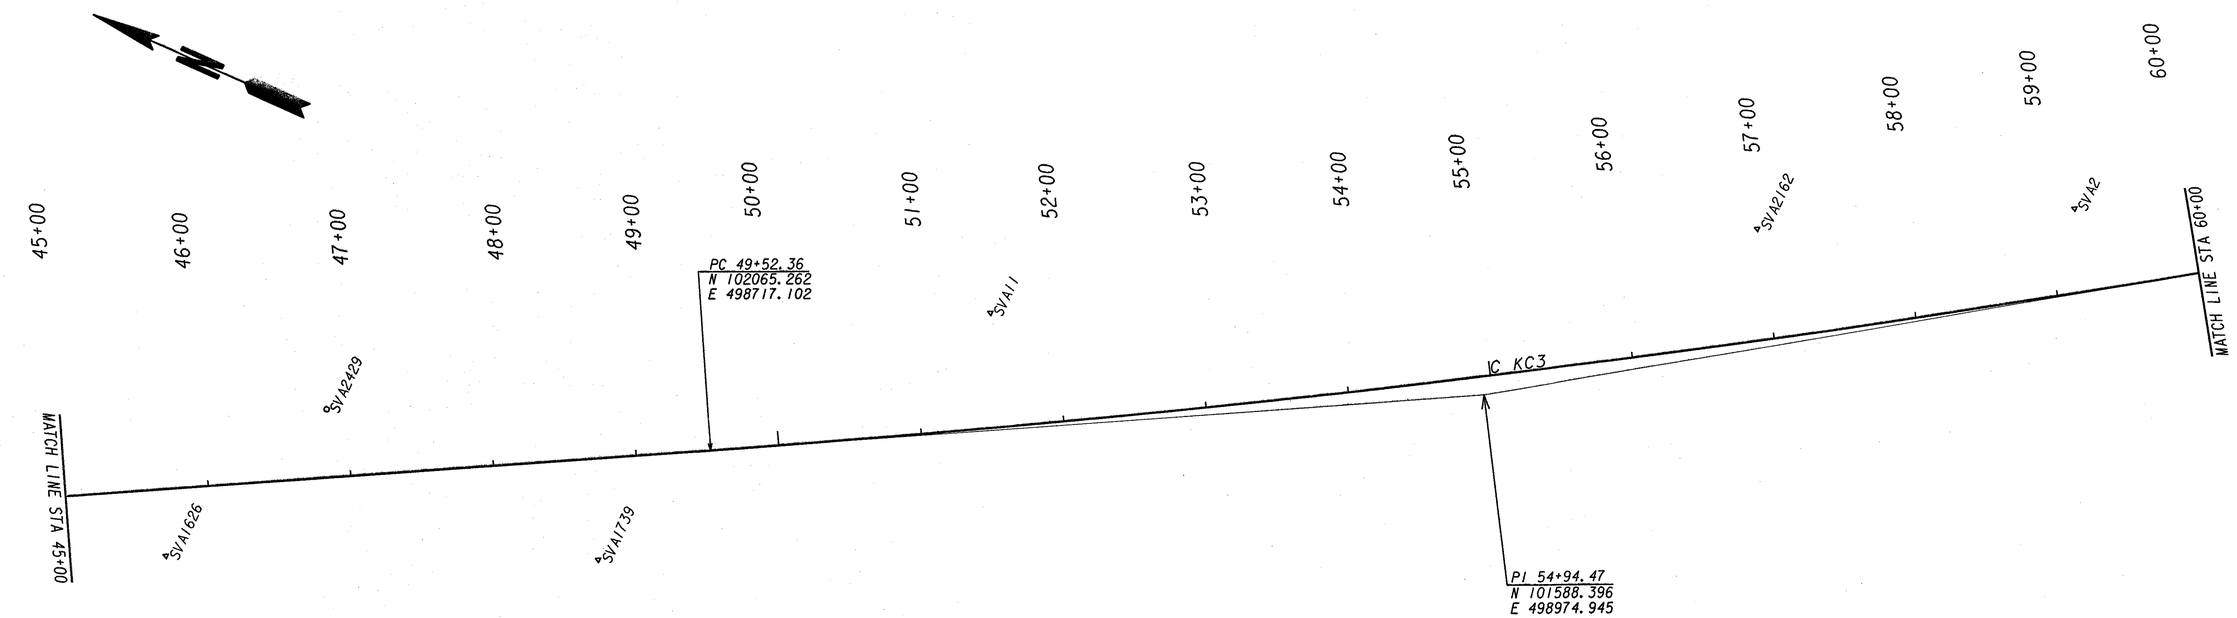

CONTROL POINT SVA1626
CONSTRUCTION CENTERLINE KC1
STA 45+66.47
46.39' RT
ELEV 700.782
N 102382.640
E 498492.760

CONTROL POINT SVA1739
CONSTRUCTION CENTERLINE KC1
STA 48+67.67
70.93' RT
ELEV 699.758
N 102106.027
E 498614.430

CONTROL POINT SVA2162
CONSTRUCTION CENTERLINE KC1
STA 56+98.05
77.29' LT
ELEV 732.295
N 101462.421
E 499158.306

Curve Data
N = KC3
x = 5°25'01.4" (LT)
D = 0°29'60.0"
T = 542.11
L = 1083.41
E = 12.82
R = 11459.16
SE = NC
TR = 0

CONTROL POINT SVA2429
CONSTRUCTION CENTERLINE KC1
STA 46+86.54
48.15' LT
ELEV 723.805
N 102321.996
E 498633.028

CONTROL POINT SVA11
CONSTRUCTION CENTERLINE KC1
STA 51+55.22
80.91' LT
ELEV 724.030
N 101927.412
E 498885.642

CONTROL POINT SVA2
CONSTRUCTION CENTERLINE KC1
STA 59+20.82
58.50' LT
ELEV 734.658
N 101265.895
E 499262.081

SCALE IN FEET
0 50 100 200

DATE	REVISIONS	DATE	REVISIONS

GEORGIA
DEPARTMENT OF TRANSPORTATION
SURVEY LAYOUT SHEET
SHEET 3 OF 4
SCALE 1" = 50'

FILE NAME :

PLNCON