PROJECT NUMBER	SHEET NO.	TOTAL SHEETS
BR000-1000-00(358)	51	167

VOID

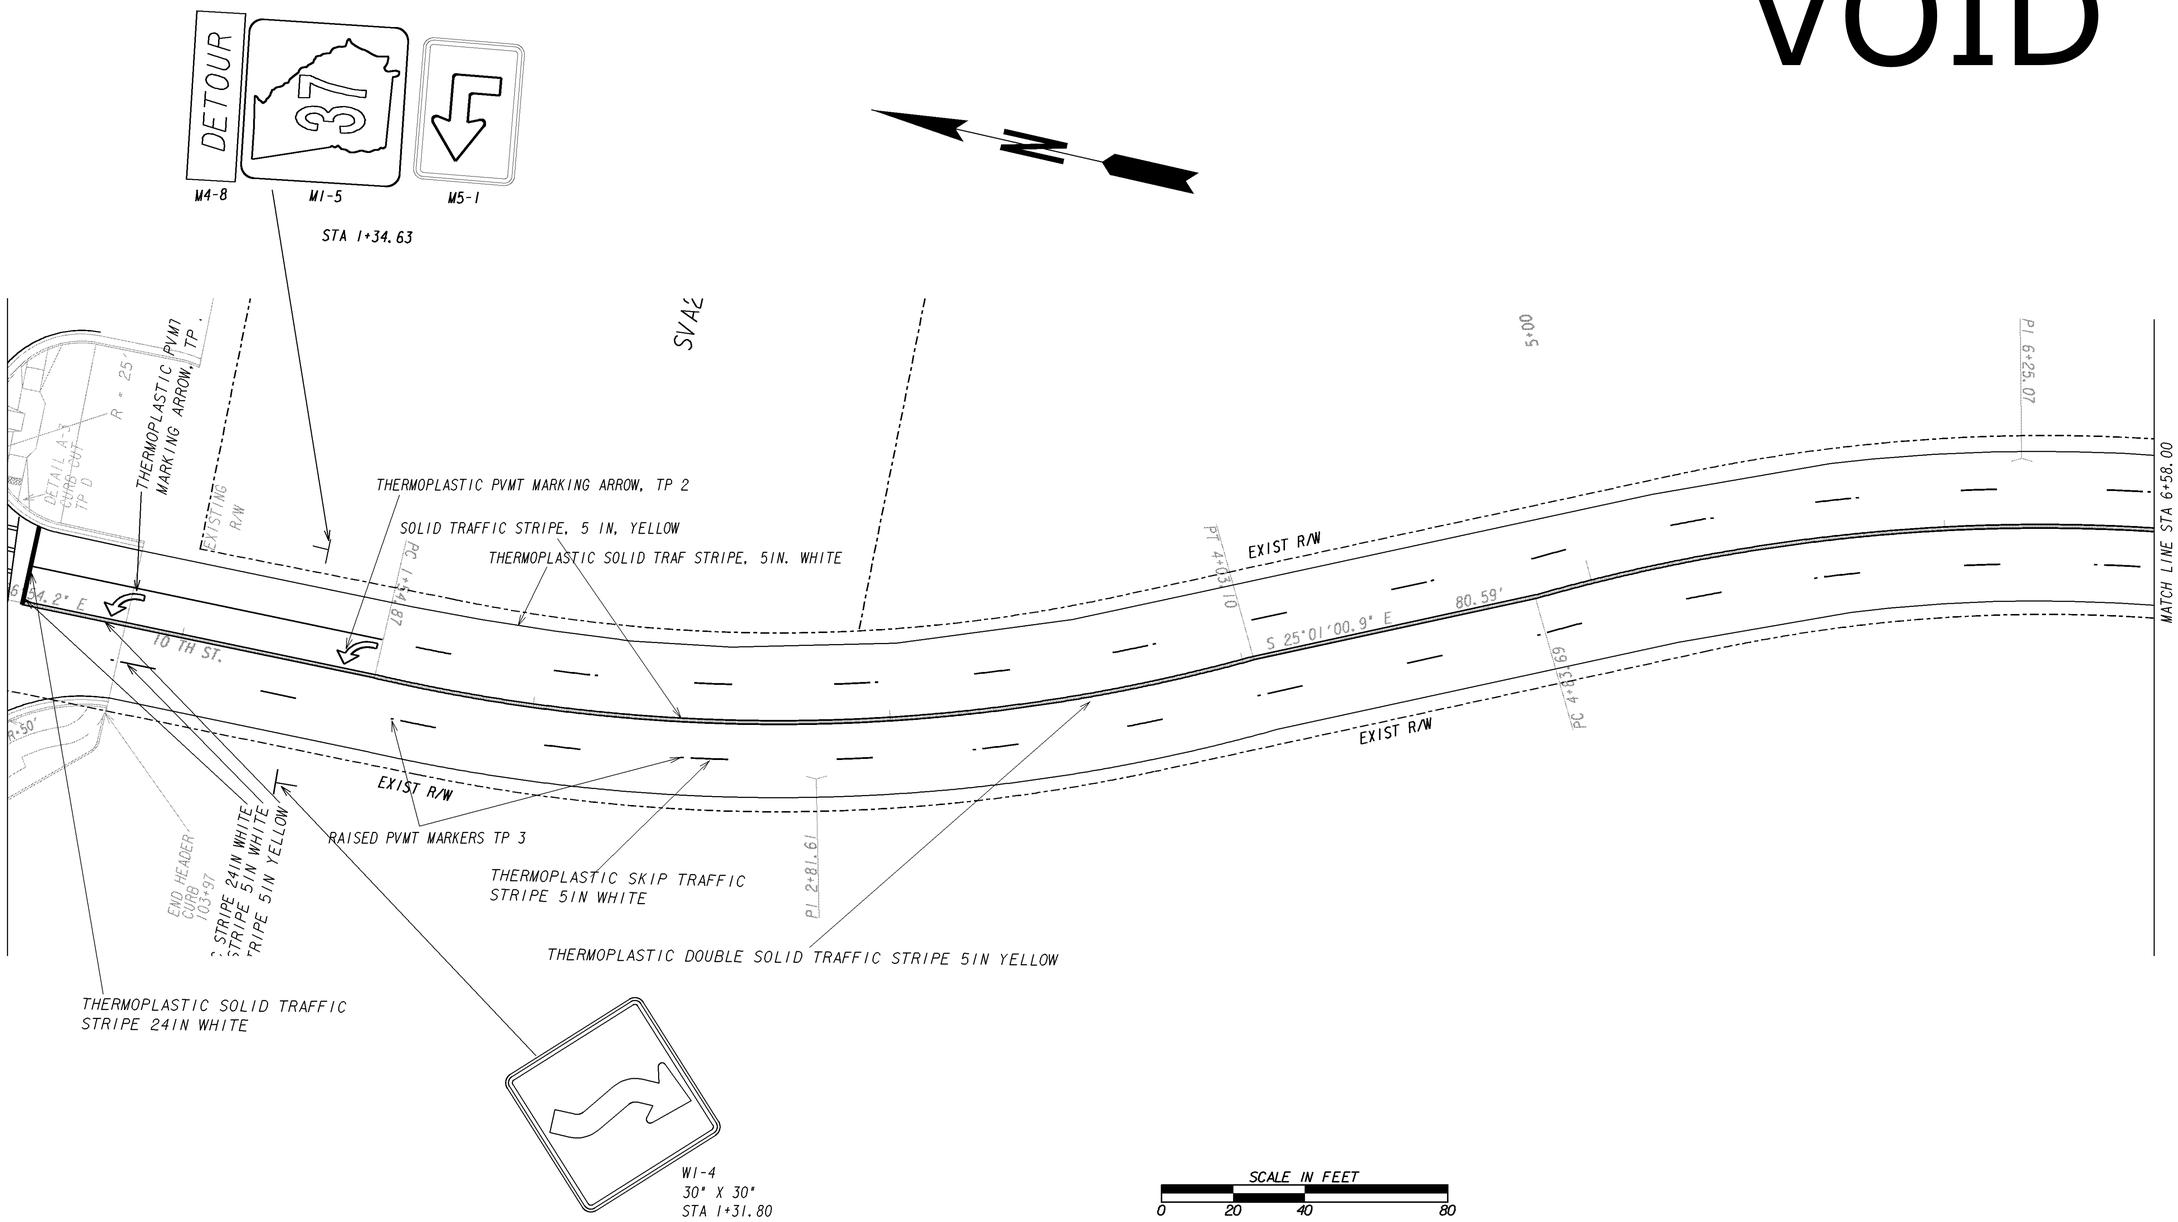

REVISION DATES		

GEORGIA
DEPARTMENT OF TRANSPORTATION

STATE OF GEORGIA
DEPARTMENT OF TRANSPORTATION

OFFICE:

SIGNING AND MARKING PLANS

10 TH STREET

DRAWING NO. 26-6

3/1/2007 GPLN