DEPARTMENT OF TRANSPORTATION
STATE OF GEORGIA

EROSION SEDIMENTATION AND POLLUTION CONTROL PLAN FOR SR 4/US 1 OVER SWIFT CREEK BRIDGE REPLACEMENT PROJECT NUMBER BR-0001-00(365) TOOMBS COUNTY

FEDERAL AID PROJECT

GEORGIA D.O.T. P.I. No. 0001365
FEDERAL ROUTE No. 1
STATE ROUTE No. 4

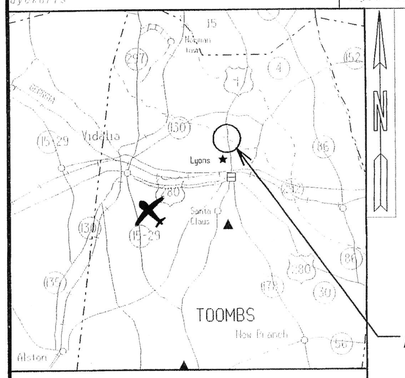

LOCATION SKETCH

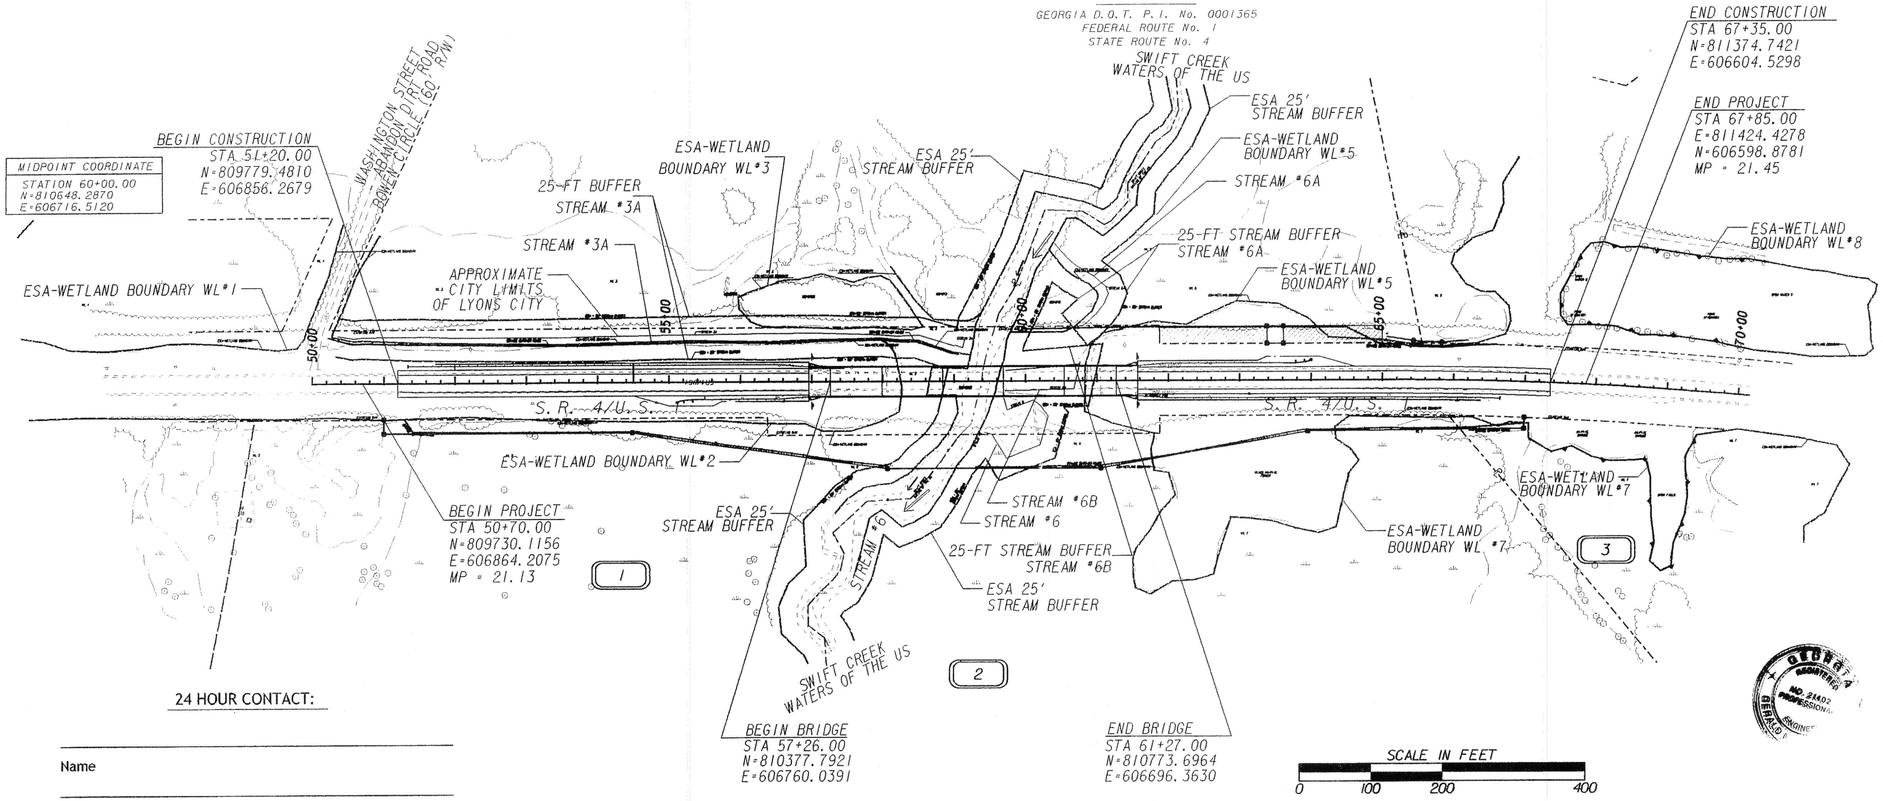

24 HOUR CONTACT:

Name

Phone Number

Contractor shall complete the information in the box

THIS PROJECT IS LOCATED IN CONGRESSIONAL DISTRICT 12 AND 100% IN TOOMBS COUNTY

LENGTH OF PROJECT TOOMBS COUNTY	COUNTY NO. 275 MILES
NET LENGTH OF ROADWAY	0.230
NET LENGTH OF BRIDGES	0.076
NET LENGTH OF PROJECT	0.306
NET LENGTH OF EXCEPTIONS	0.000
GROSS LENGTH OF PROJECT	0.325

GEORGIA
DEPARTMENT OF TRANSPORTATION

ESPCP CERTIFICATION STATEMENTS

'I certify that this Erosion, Sedimentation and Pollution Control Plan has been prepared in accordance with part IV GAR 100002.'

'I certify that the permittee's Erosion, Sedimentation and Pollution Control Plan provides for an appropriate and comprehensive system of best management practices required by the Georgia Water Quality Control Act and the document 'Manual for Erosion and Sediment Control in Georgia' (Manual) published by the State Soil and Water Conservation Commission as of January 1 of the year in which the land disturbing activity was permitted, provides for the sampling of the receiving water(s) or the sampling of the storm water outfalls and that the designed system of best management practices and sampling methods is expected to meet the requirements contained in the General NPDES Permit No. GAR 100002.'

'I certify that the permittee's Erosion, Sedimentation and Pollution Control Plan provides for the monitoring of: (a) all perennial and intermittent streams and other water bodies shown on the USGS topographic map and all other field verified perennial and intermittent streams and other water bodies, or (b) where any such specific identified perennial or intermittent stream and other water body is not proposed to be sampled, I have determined in my professional judgment, utilizing the factors required in the General NPDES Permit No. GAR 100002, that the increase in the turbidity of each specific identified sampled receiving water will be representative of the increase in the turbidity of a specific identified un-sampled receiving water.'

'I certify under penalty of law that this document and all attachments were prepared under my direction or supervision in accordance with a system designed to assure that the certified personnel properly gather and evaluate the information submitted. Based on my inquiry of the person or persons who manage the system, or those persons directly responsible for gathering the information, the information submitted is, to the best of my knowledge and belief, true, accurate, and complete. I am aware that there are significant penalties for submitting false information, including the possibility of fine and imprisonment for knowing violations.

'I certify under penalty of law that this plan was prepared after a site visit to the location described herein by myself or my authorized agent under my direct supervision.

Signature

Gerald M. Ross, GSWCC LEVEL II Certification #0000044443

PLANS COMPLETED DATE: 05-10-2011				GSWCC LEVEL II
REVISION DATES:	REV. REQUESTED BY:	SHEET NUMBERS:	SIGNATURE:	CERT. NUMBER
08-01-11	EPD	124-132, 140-141, 143-144, 147-151		0000044443
08-23-11	EPD	124,126,139		0000 99443
08-08-12	CONSTRUCTION	124,126,147,149-150		00000 39716

DRAWING No. 50-01

COVERS