10/20/2011 Thu Oct 20 09:43:07 2011 ttootle	\\gdot-dsn1\gocfg\resources\Gdot2007_Klp.tbl	J:\DESIGN\0001366\DGN FILES\KCI_DRIVESRYT.DGN	STATE	PROJECT NUMBER	SHEET NO.	TOTAL SHEETS
			GA	BR000-0001-00(366)	24	301

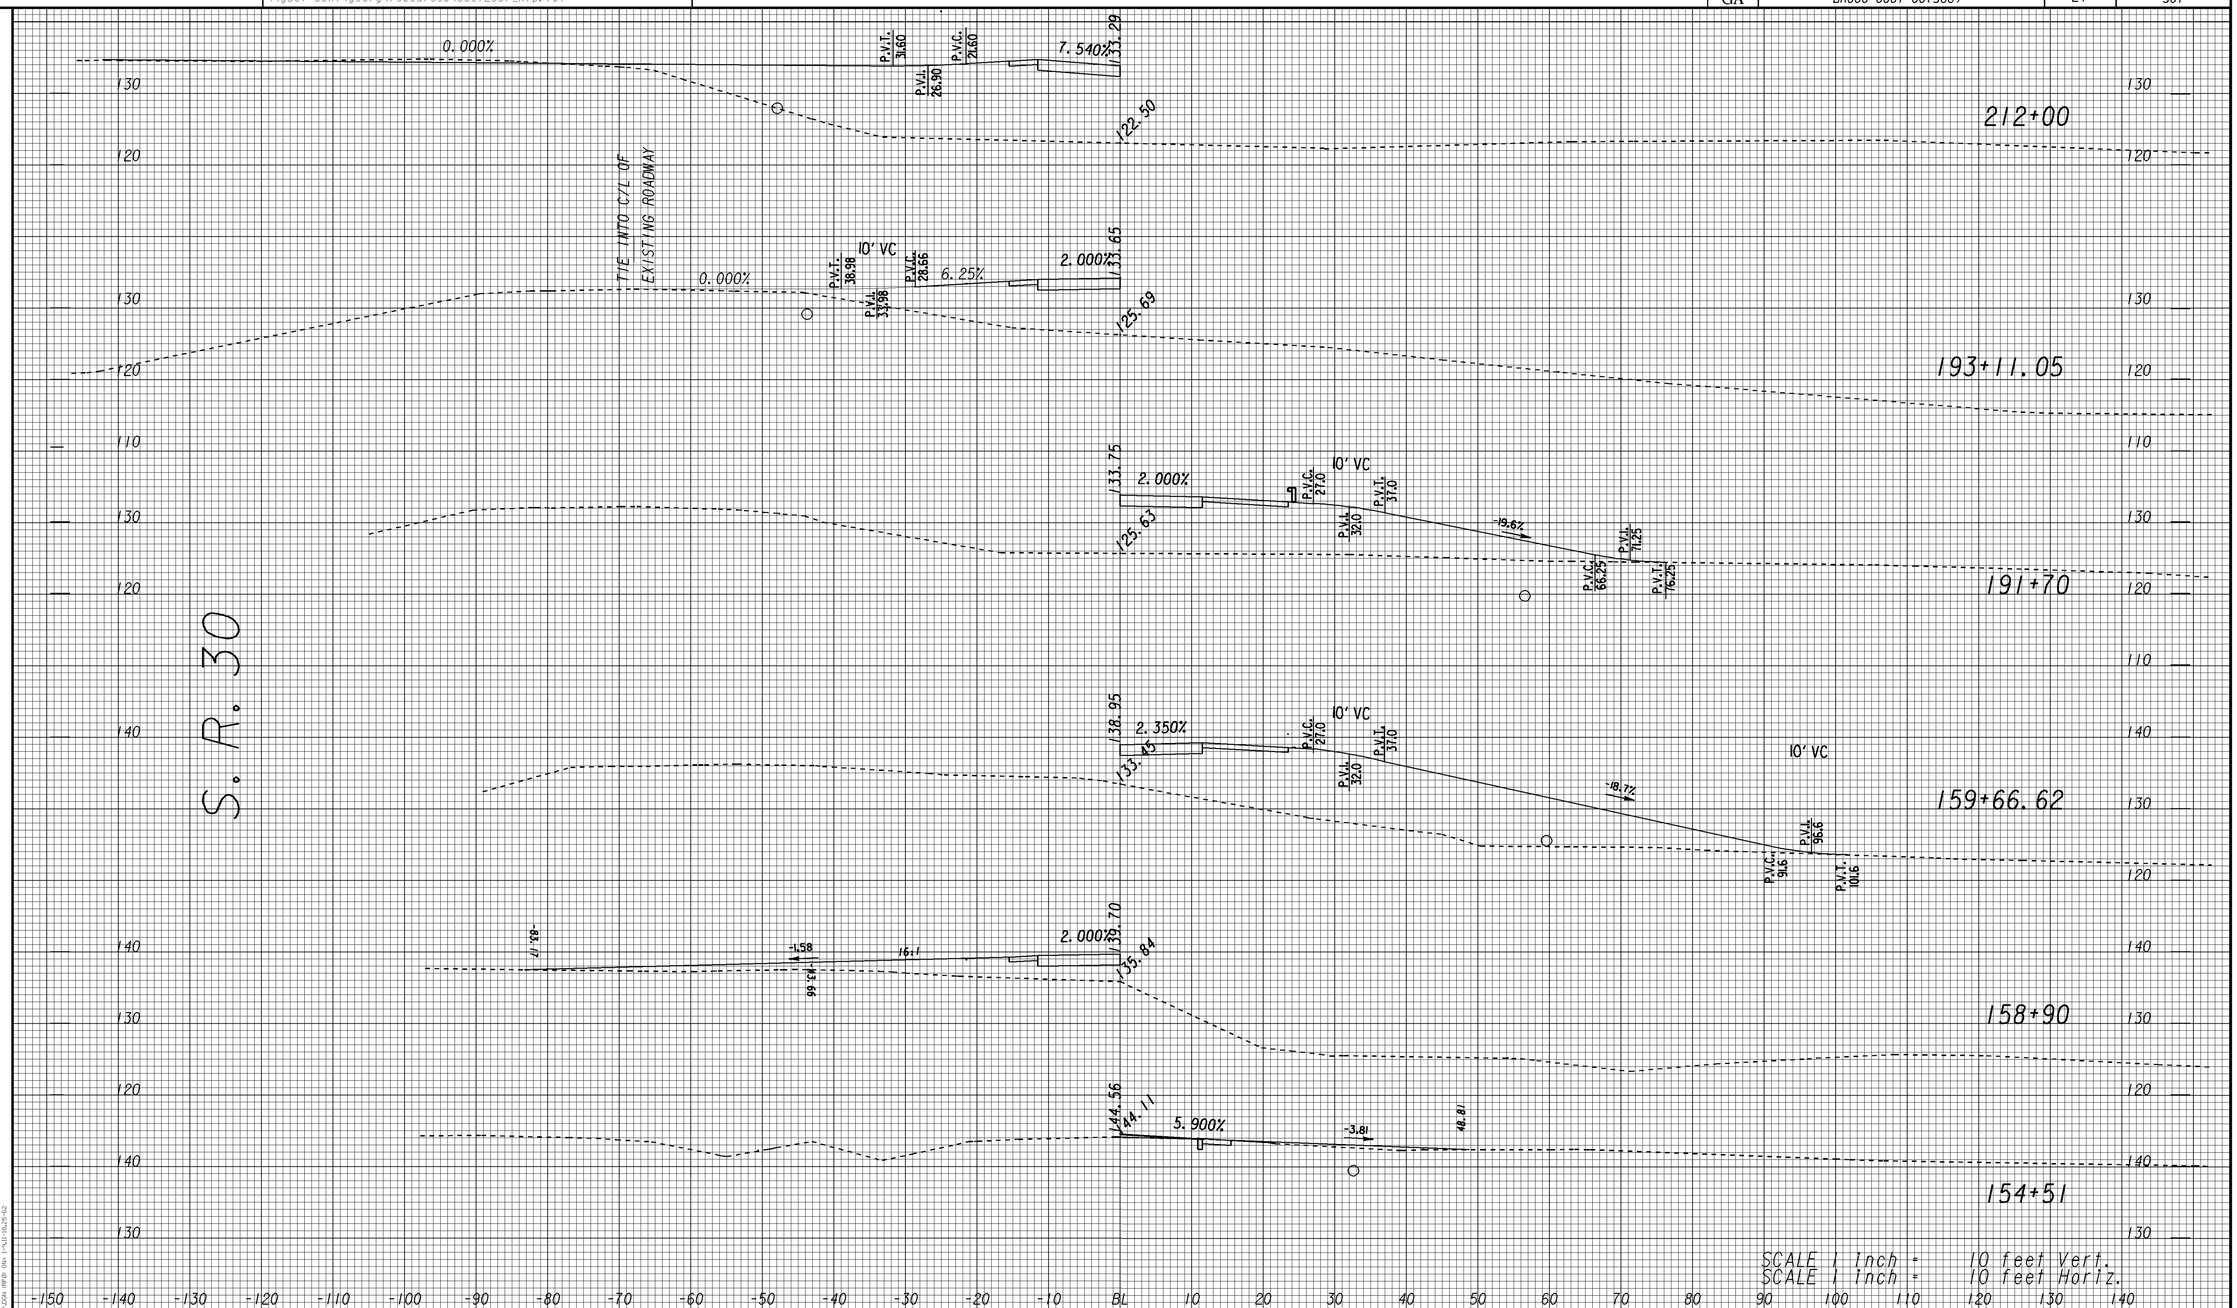

0001366

GEORGIA
DEPARTMENT OF TRANSPORTATION

REVISION DATES		

STATE OF GEORGIA
DEPARTMENT OF TRANSPORTATION

OFFICE: D5 ROAD DESIGN

DRIVEWAY PROFILES

DRIVES
S.R. 30 AND C.R 179

DRAWING No. 17-001

1/5/2009 SUXSEW

J:\DESIGN\0001366\DGN FILES\KCI_DRIVEWAY_PROFILEDGN (RF2) (N) 1:5,7,AUB-17,25,35,28-34,36-42,44-45,52-62
J:\DESIGN\0001366\DGN FILES\kci_grdlns-hdg.dgn (RF3) (N) 1:10,26,123-143
J:\DESIGN\0001366\DGN FILES\kci_grdlns-vert.dgn (RF4) (N) 1:1,3,5-8,10-12,14-42