10/19/2011 Wed Oct 19 11:17:42 2011 rethigpen	C:\TMP\000\Gdot2007_klp.TBL	J:\DESIGN\0001366\DGN FILES\KC1_ML_STG1ryt.dgn	STATE	PROJECT NUMBER	SHEET NO.	TOTAL SHEETS
			GA	BR000-0001-00(366)	32	301

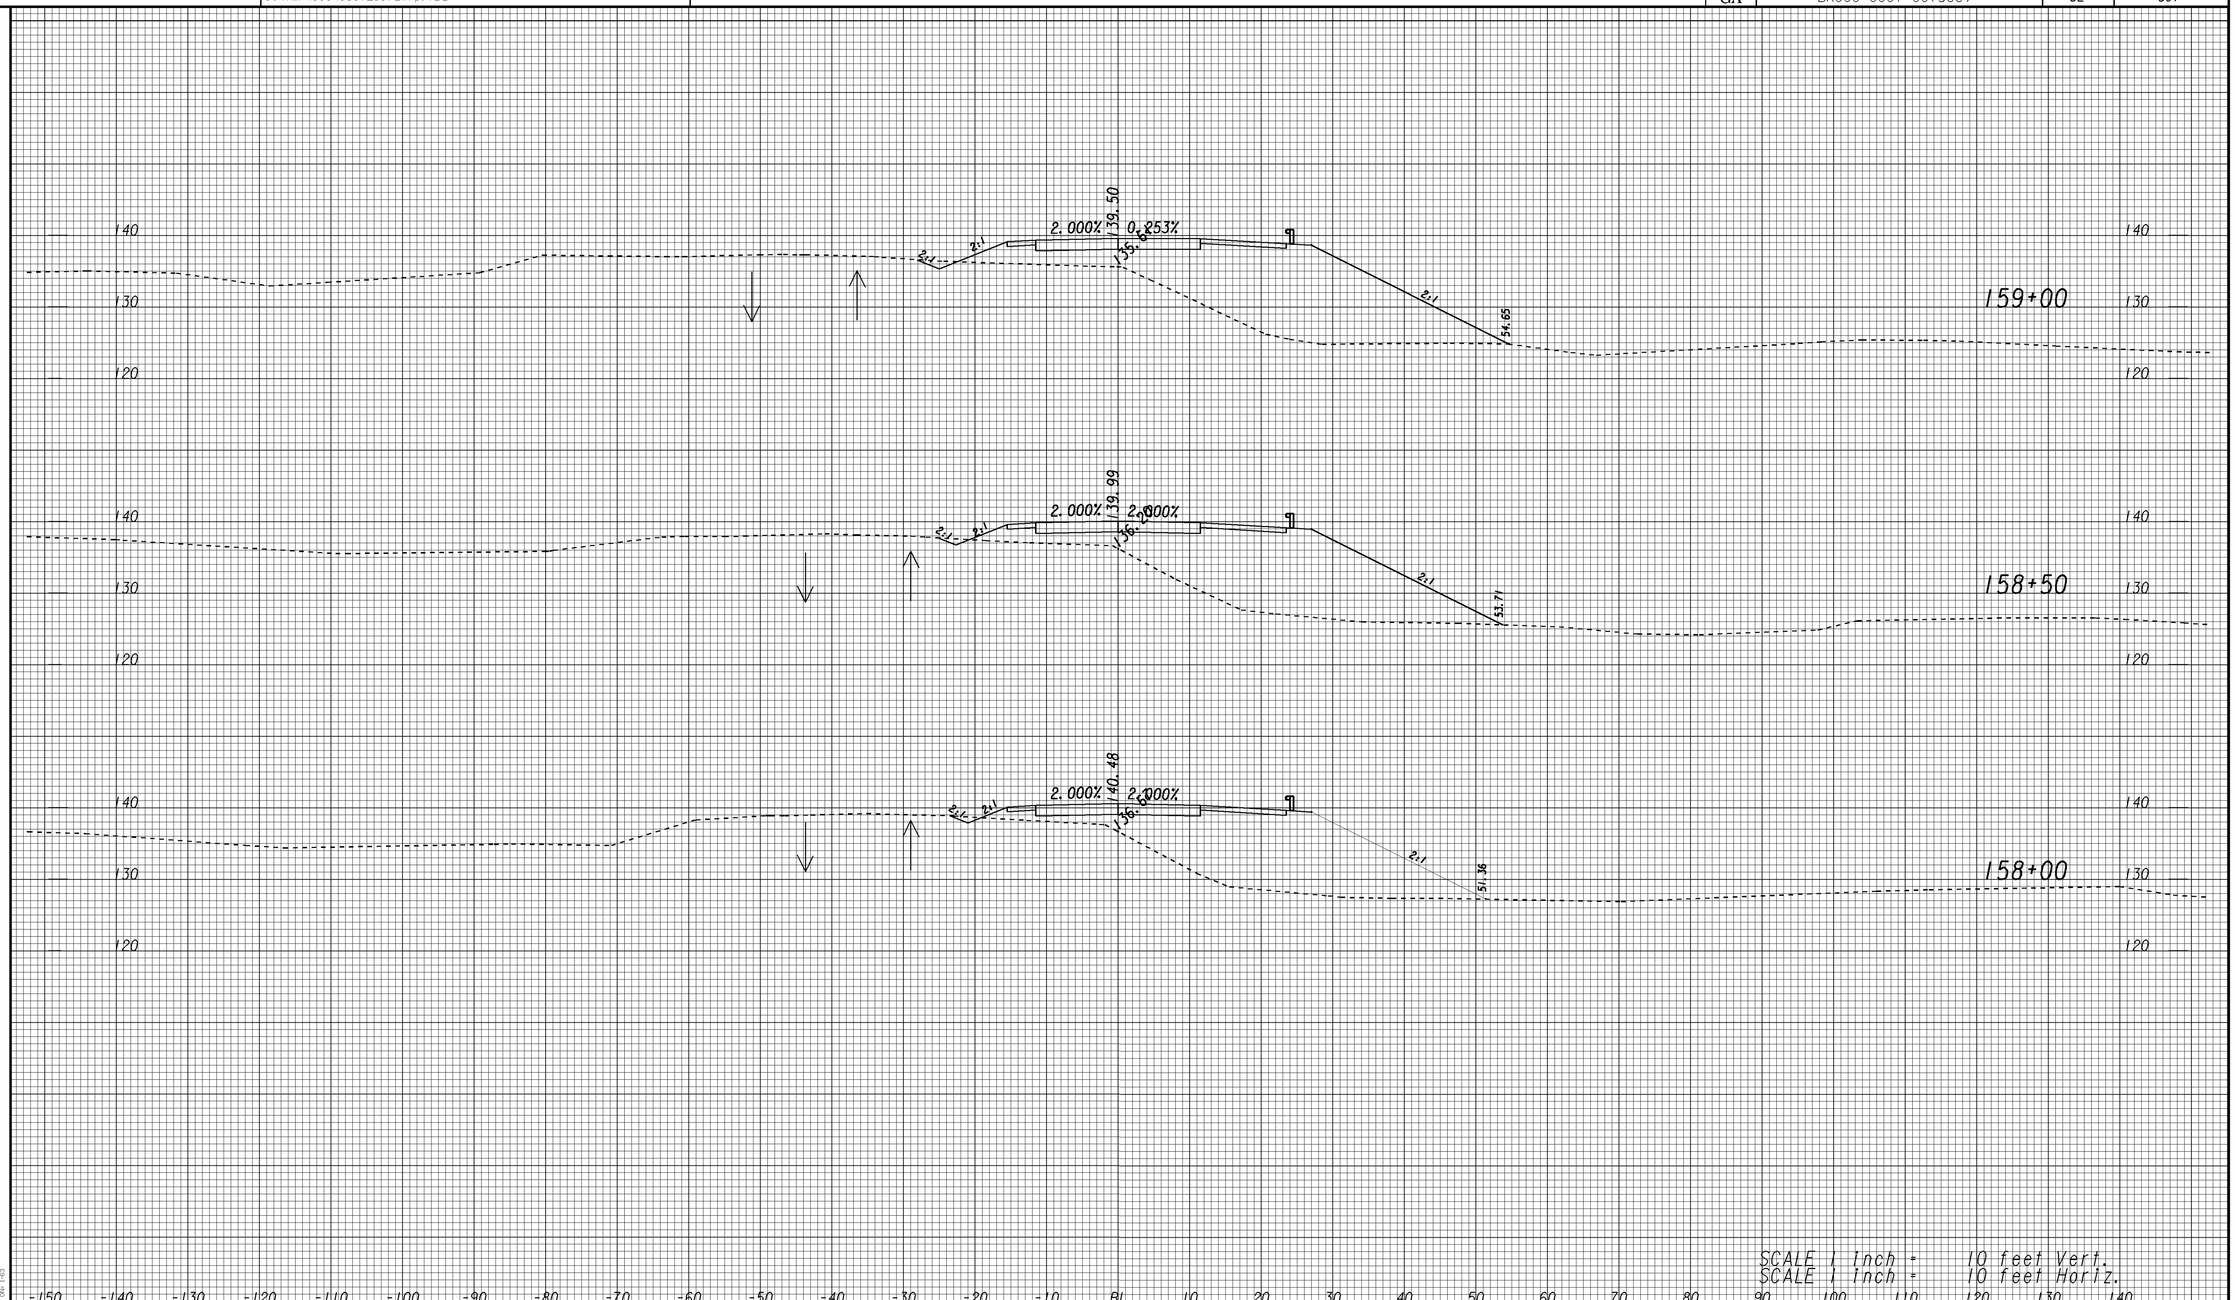

0001366

GEORGIA
DEPARTMENT OF TRANSPORTATION

STAGE 1

REVISION DATES		

STATE OF GEORGIA
DEPARTMENT OF TRANSPORTATION
OFFICE: JESUP ROAD DESIGN

CROSS SECTIONS
CONSTRUCTION STAGING
SR 30/ US 280

DRAWING NO.
19-007

1/5/2009 SUXSEW