10/19/2011 Wed Oct 19 11:07:09 2011 rethigpen	C:\TMP\000\Gdot2007_klp.TBL	j:\DESIGN\0001366\DGN FILES\KC1_ML_STG1ryt.dgn	STATE	PROJECT NUMBER	SHEET NO.	TOTAL SHEETS
			GA	BR000-0001-00(366)	43	301

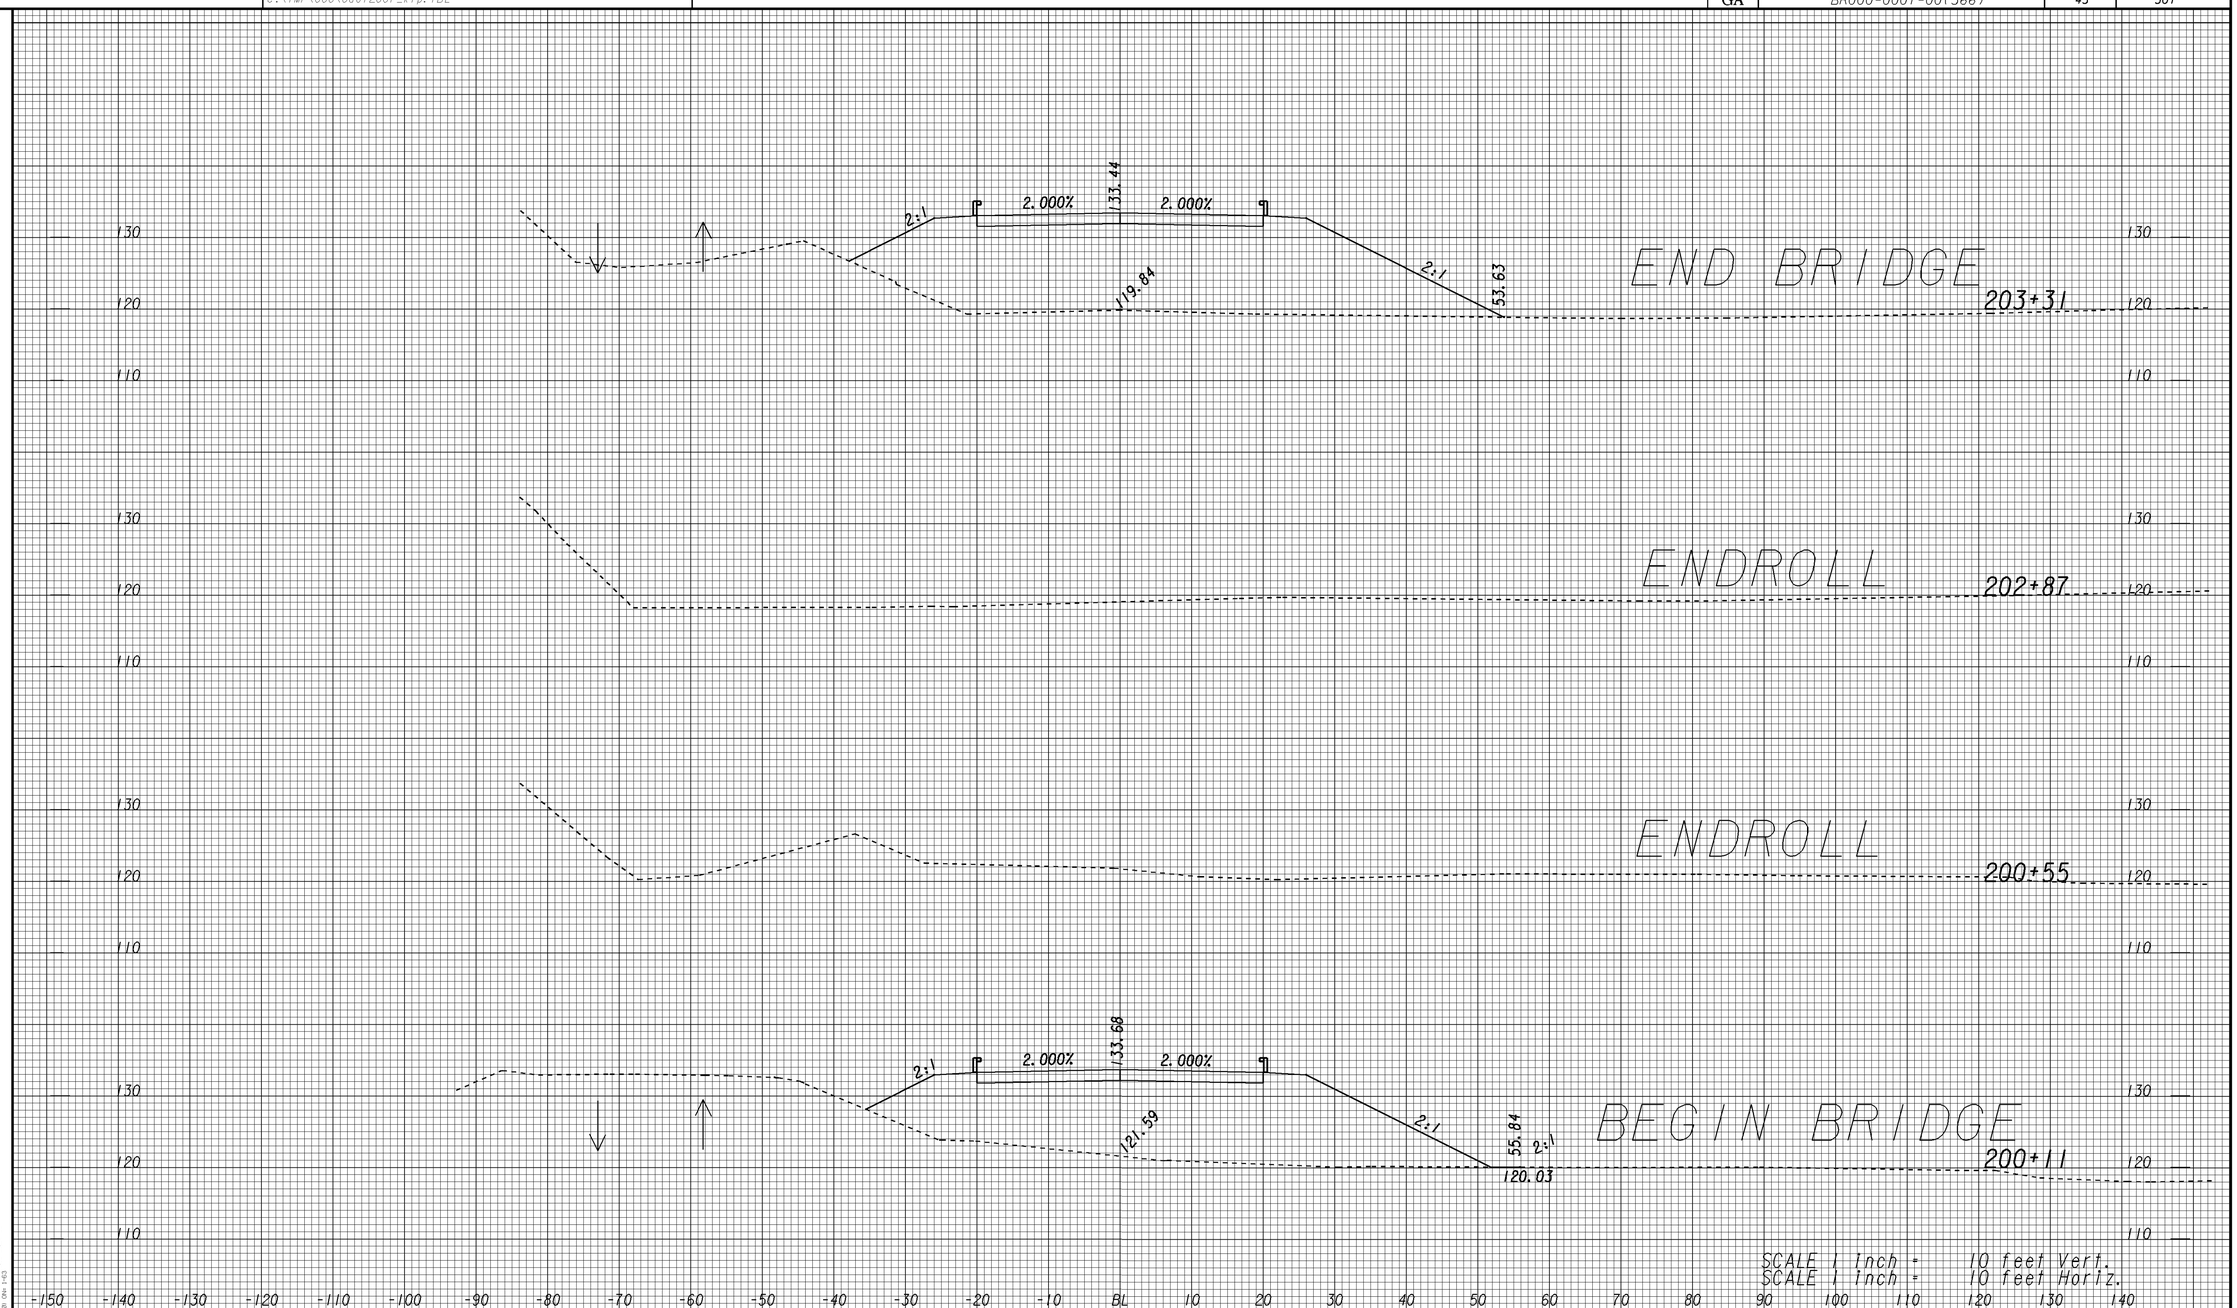

0001366

GEORGIA
DEPARTMENT OF TRANSPORTATION

STAGE 1

REVISION DATES		

STATE OF GEORGIA
DEPARTMENT OF TRANSPORTATION

OFFICE: JESUP ROAD DESIGN

CROSS SECTIONS
CONSTRUCTION STAGING

SR 30/ US 280

DRAWING No. 19-018

1/5/2009 SUXSEW